Project:
Manor Avenue WAINSFORT GROVE, TERENURE, DUBLIN 6

Stage:
PLANNING - SD22A/0373
RFI Response

LANDSCAPE Proposal

Scale: 1:200 @ A1
Date: 03 2023
DN 2304-02

Bernard Seymour Landscape Architects
4 Mary's Abbey
Dublin 7
t +00 353 1 8747764
e info@bslarch.com

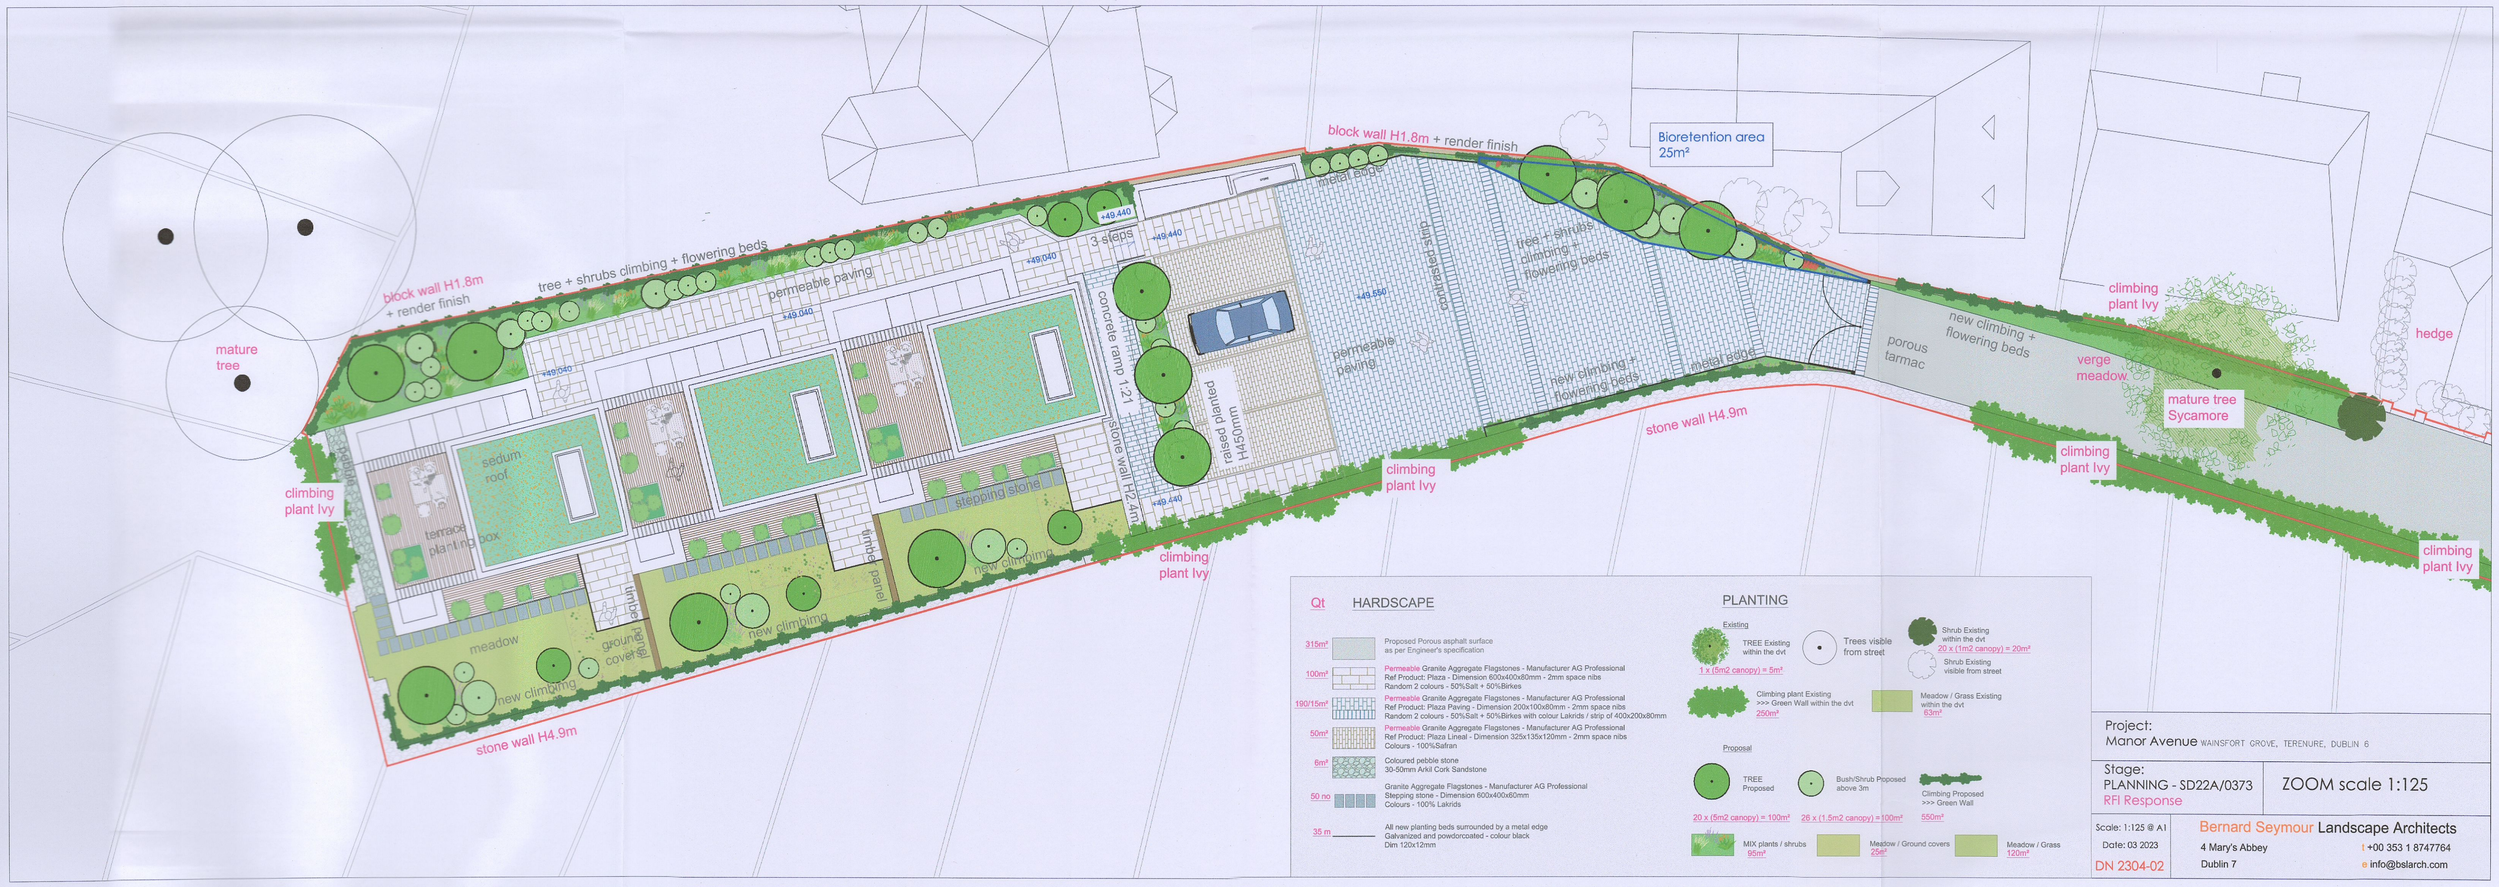

Qt HARDSCAPE

Qt	
315m²	Proposed Porous asphalt surface as per Engineer's specification
100m²	Permeable Granite Aggregate Flagstones - Manufacturer AG Professional Ref Product: Plaza - Dimension 600x400x80mm - 2mm space nibs Random 2 colours - 50%Salt + 50%Birkes
190/15m²	Permeable Granite Aggregate Flagstones - Manufacturer AG Professional Ref Product: Plaza Paving - Dimension 200x100x80mm - 2mm space nibs Random 2 colours - 50%Salt + 50%Birkes with colour Lakrids / strip of 400x200x80mm
50m²	Permeable Granite Aggregate Flagstones - Manufacturer AG Professional Ref Product: Plaza Lineal - Dimension 325x135x120mm - 2mm space nibs Colours - 100%Safran
6m²	Coloured pebble stone 30-50mm Arkil Cork Sandstone
50 no	Granite Aggregate Flagstones - Manufacturer AG Professional Stepping stone - Dimension 600x400x60mm Colours - 100% Lakrids
35 m	All new planting beds surrounded by a metal edge Galvanized and powdercoated - colour black Dim 120x12mm

PLANTING

Existing

- TREE Existing within the dvt — 1 x (5m2 canopy) = 5m²
- Trees visible from street
- Shrub Existing within the dvt — 20 x (1m2 canopy) = 20m²
- Shrub Existing visible from street
- Climbing plant Existing >>> Green Wall within the dvt — 250m²
- Meadow / Grass Existing within the dvt — 63m²

Proposal

- TREE Proposed — 20 x (5m2 canopy) = 100m²
- Bush/Shrub Proposed above 3m — 26 x (1.5m2 canopy) = 100m²
- Climbing Proposed >>> Green Wall — 550m²
- MIX plants / shrubs — 95m²
- Meadow / Ground covers — 25m²
- Meadow / Grass — 120m²

Project:
Manor Avenue WAINSFORT GROVE, TERENURE, DUBLIN 6

Stage:
PLANNING - SD22A/0373
RFI Response

ZOOM scale 1:125

Scale: 1:125 @ A1
Date: 03 2023
DN 2304-02

Bernard Seymour Landscape Architects
4 Mary's Abbey
Dublin 7
t +00 353 1 8747764
e info@bslarch.com