NORTH

RIAI | Practice Member 2023 | Practice Accredited in Conservation G3

ADD INFO

DRAWING PART OF STAGE AI

Do not scale. Use figured dimensions only - All dimensions to be checked on site. Any discrepancies between site and figured dimensions to be brought immediately to the architect's attention. Digital copies cannot be guaranteed. Only information in hard copy can be relied upon for conformity and accuracy. © This drawing is copyright.

CLIENT: Dermot & Margaret Finnerty

ADDRESS: 2 Hayden's Park View
Lucan
Co. Dublin, K78 NY82

DRWG NO: M1633-S1-801

REV: AI

TITLE: Location
Landscape Plan

SCALE: 1:500 @ A3

DATE: 10/05/2023

BRENNAN | FURLONG
VERNON HOUSE 2 VERNON AVENUE CLONTARF DUBLIN 3
01 8747410 studio@brennanfurlong.ie www.brennanfurlong.ie

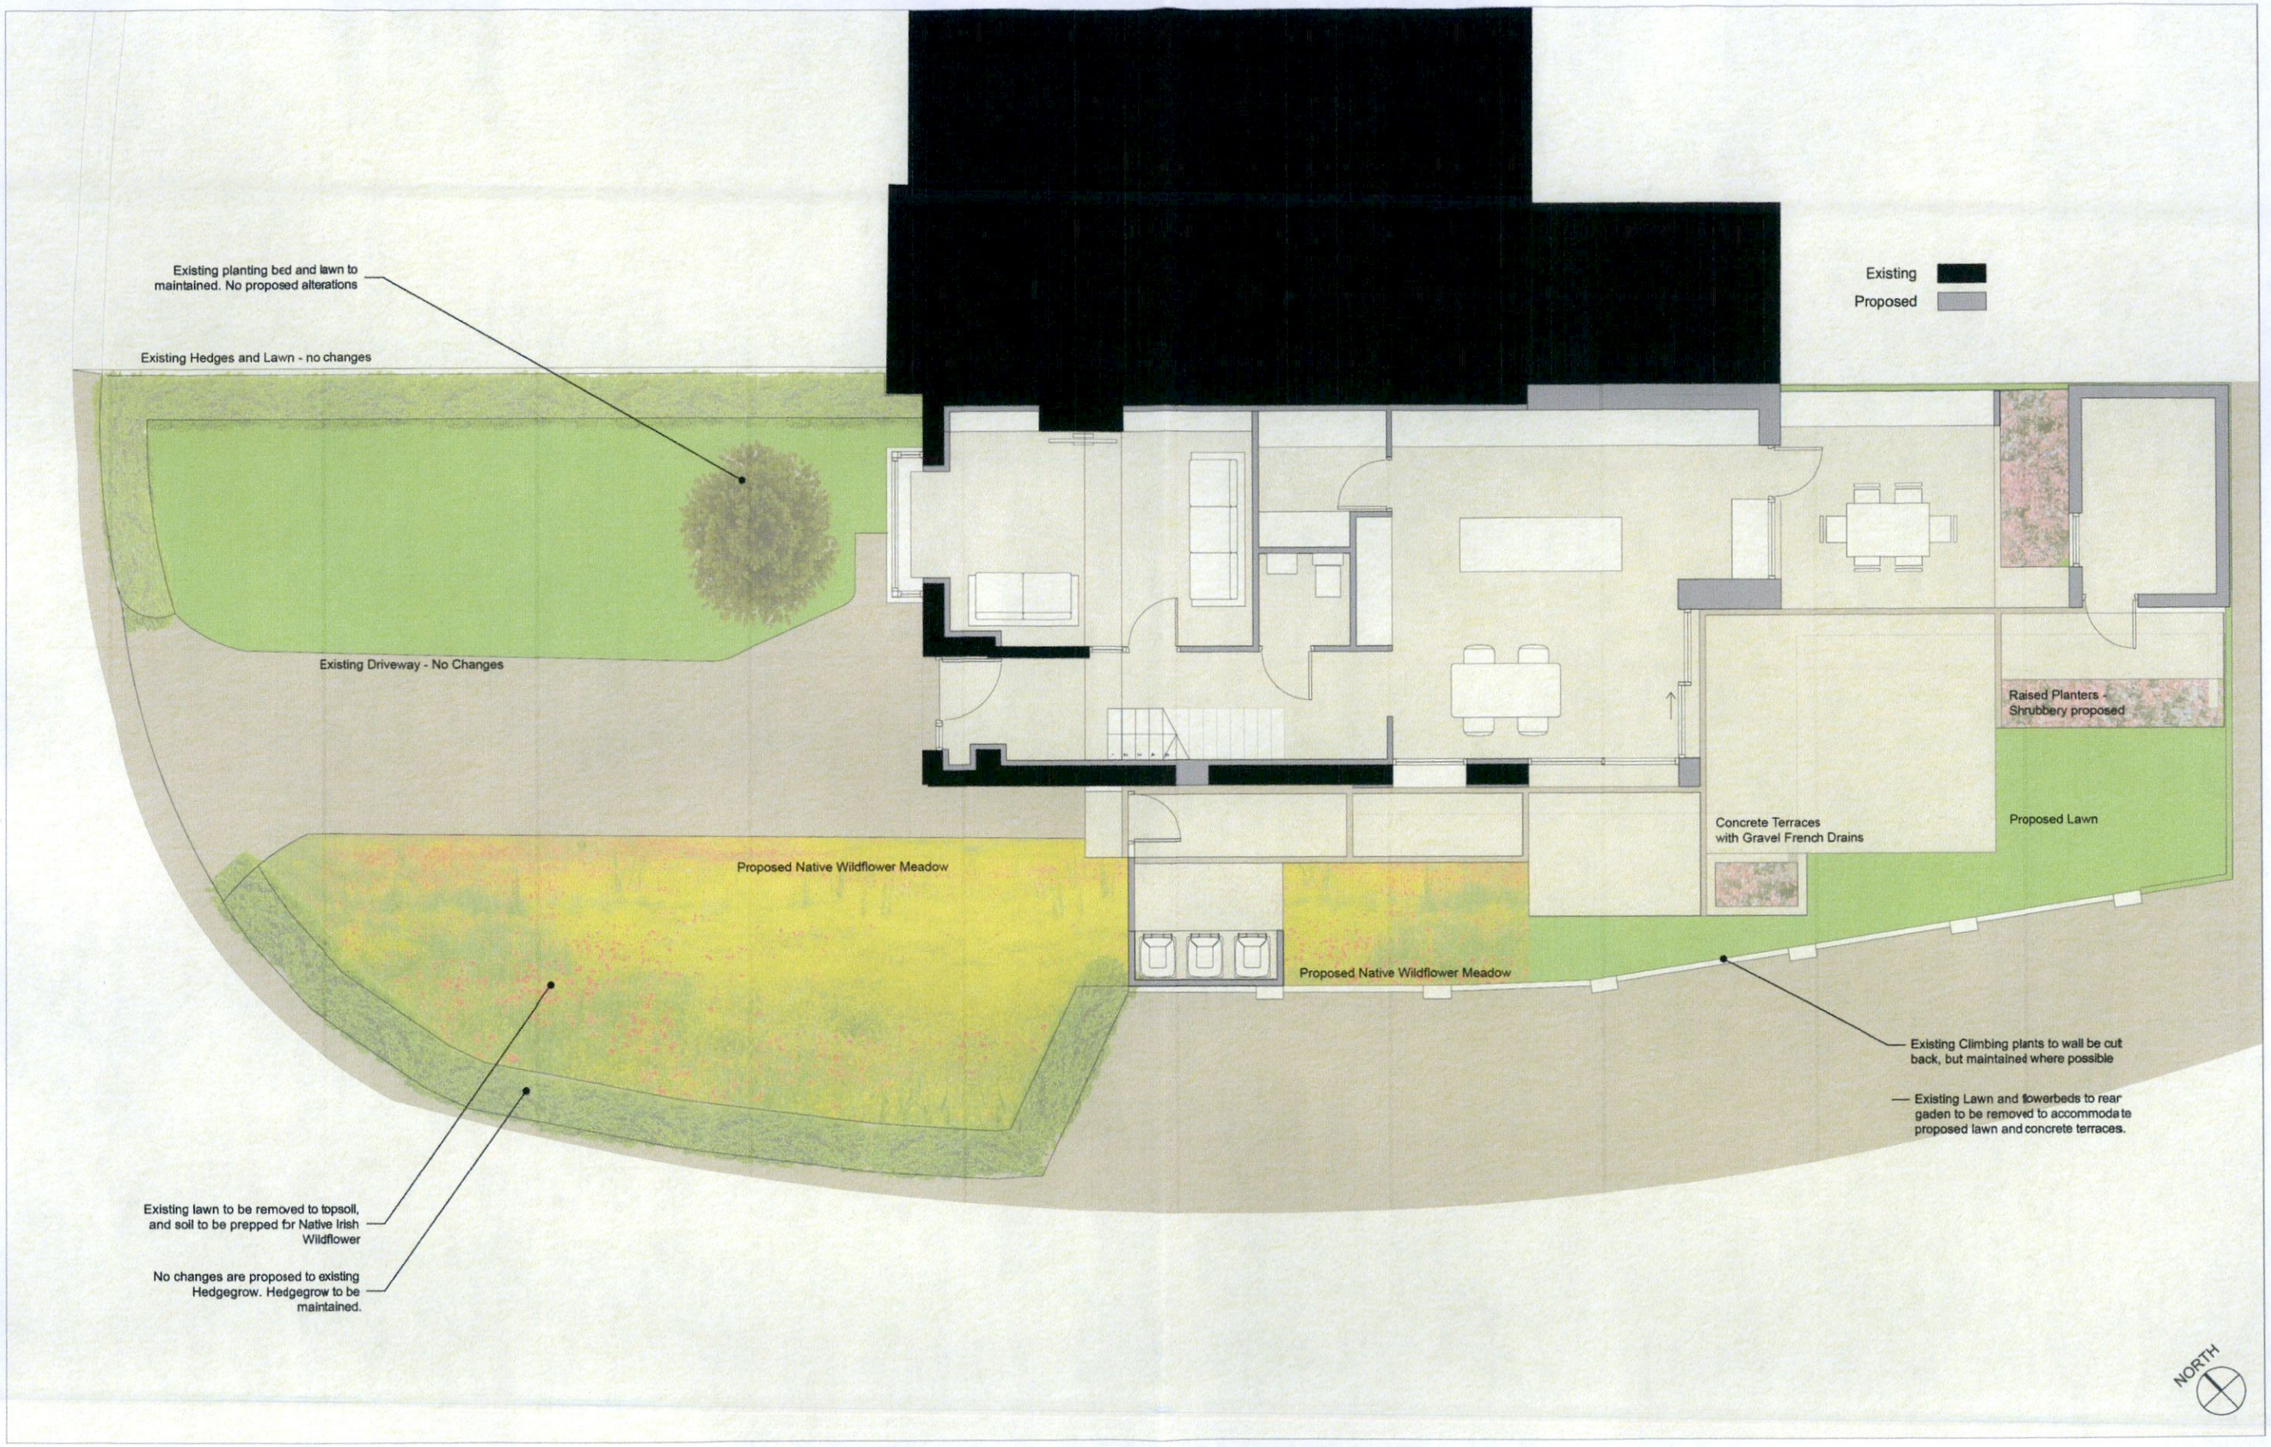

RIAI | Practice Member 2023 | Practice Accredited in Conservation G3

ADD INFO

DRAWING PART OF STAGE AI

Do not scale. Use figured dimensions only - All dimensions to be checked on site. Any discrepancies between site and figured dimensions to be brought immediately to the architect's attention. Digital copies cannot be guaranteed. Only information in hard copy can be relied upon for conformity and accuracy. © This drawing is copyright.

CLIENT: Dermot & Margaret Finnerty

ADDRESS: 2 Hayden's Park View
Lucan
Co. Dublin, K78 NY82

DRWG NO: M1633-S1-802

REV: AI

TITLE: Landscape Plan

SCALE: 100 @ A3

DATE: 10/05/2023

BRENNAN | FURLONG
VERNON HOUSE 2 VERNON AVENUE CLONTARF DUBLIN 3
01 8747410 studio@brennanfurlong.ie www.brennanfurlong.ie