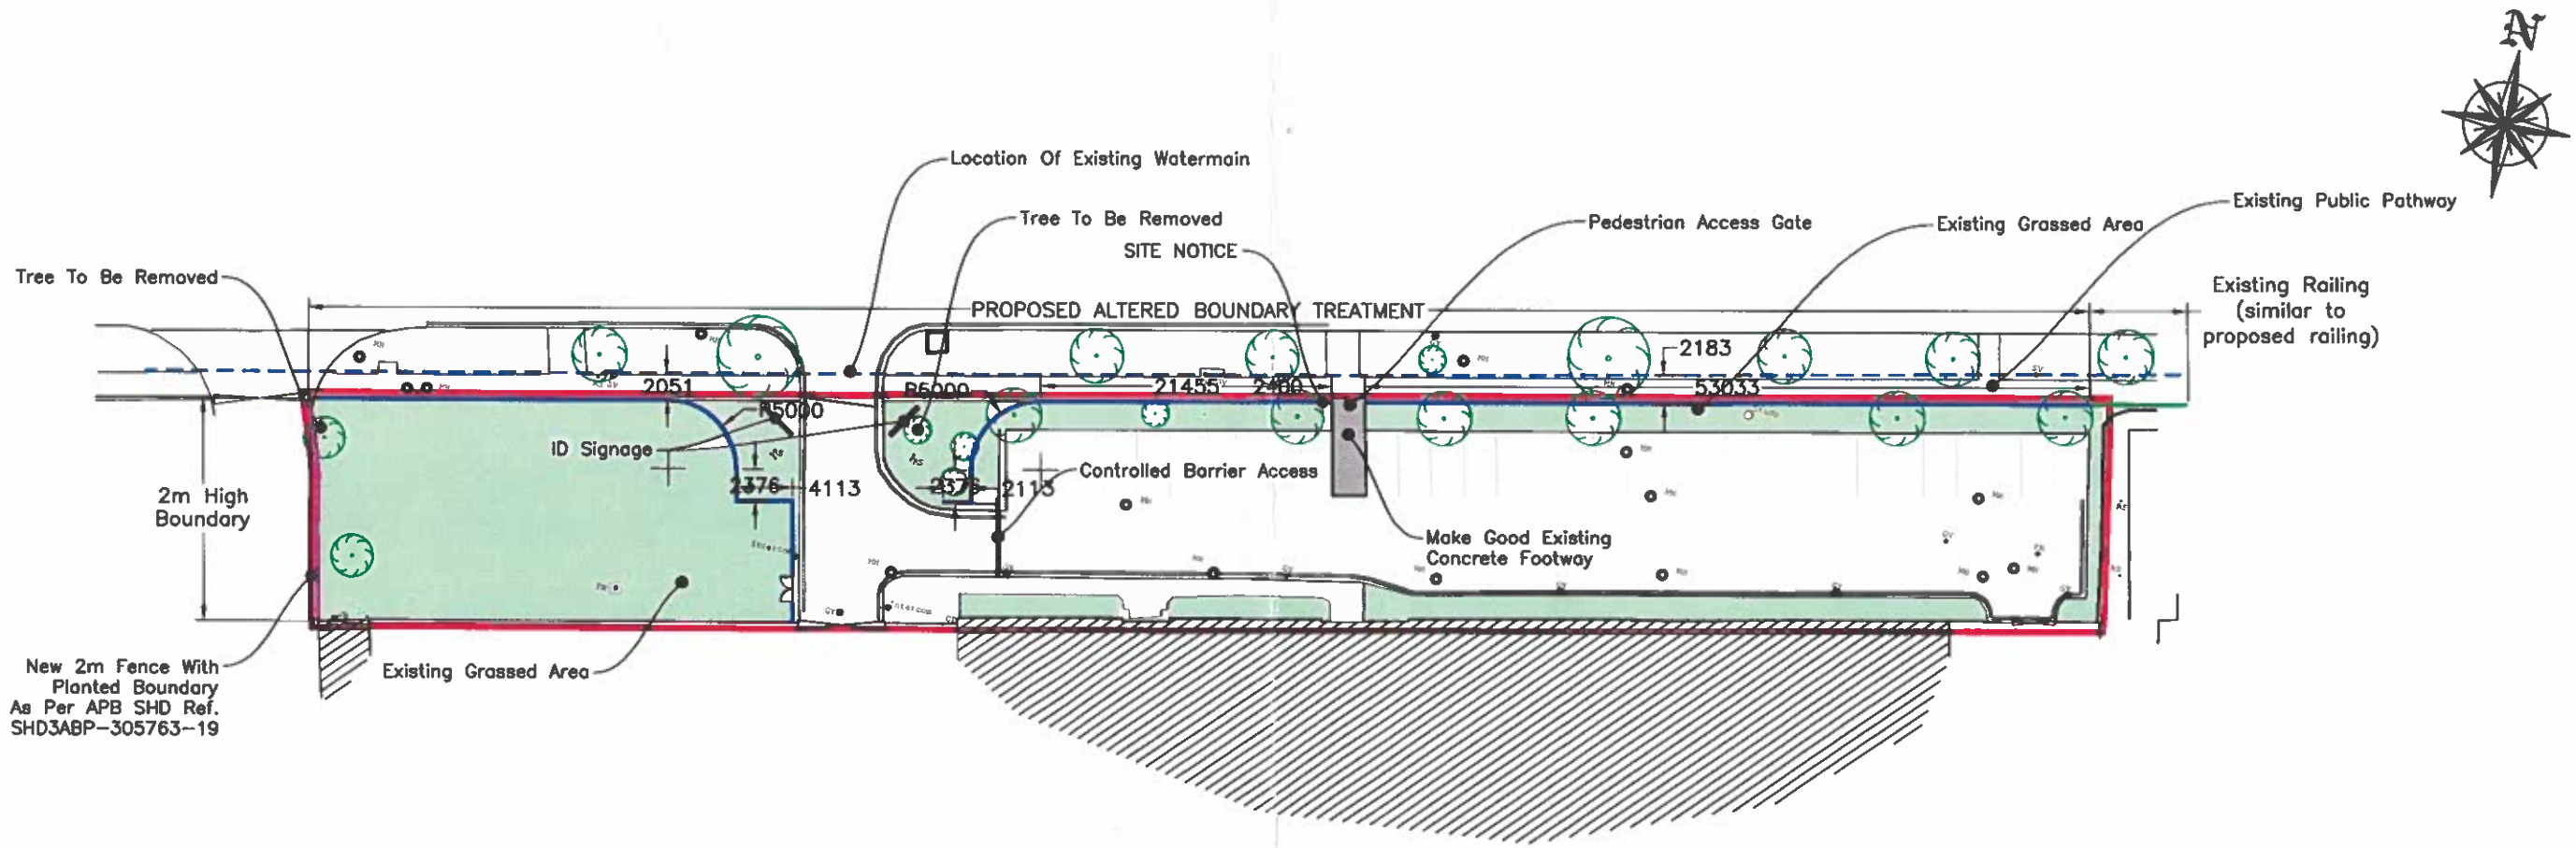

PROPOSED S'TE LAYOUT PLAN

Drawing Key:
- Proposed New Railing
- Site Boundary

OS Ref:	Issue: PLANNING	Proposed Boundary Treatment, At, Airton Road, Tallaght	SITE LAYOUT PLAN DIMENSIONS EXCLUDE CONSTRUCTION TOLERANCES TYPICALLY +/- 5% ON DIMENSIONS LEVELS AND ANGLES	murphy design & build solutions www.murphydesign.ie tel: 087 6857909 email: martin@murphydesign.ie
MAPS COPIED BY PERMISSION OF ORDINANCE SURVEY IRELAND LICENCE NO. EN 0080122 O ORDINANCE SURVEY IRELAND GOVERNMENT OF IRELAND		Date: MARCH 2023 / Scale: 1:500	Drg. Ref.: 4495-02b / Rev: -	Consulting Engineers Project Managers Architectural Services Build Surveying Site Suitability Assessors

O Copyright - Obtain Written Authorisation From MDBS Ltd. Before Reproducing