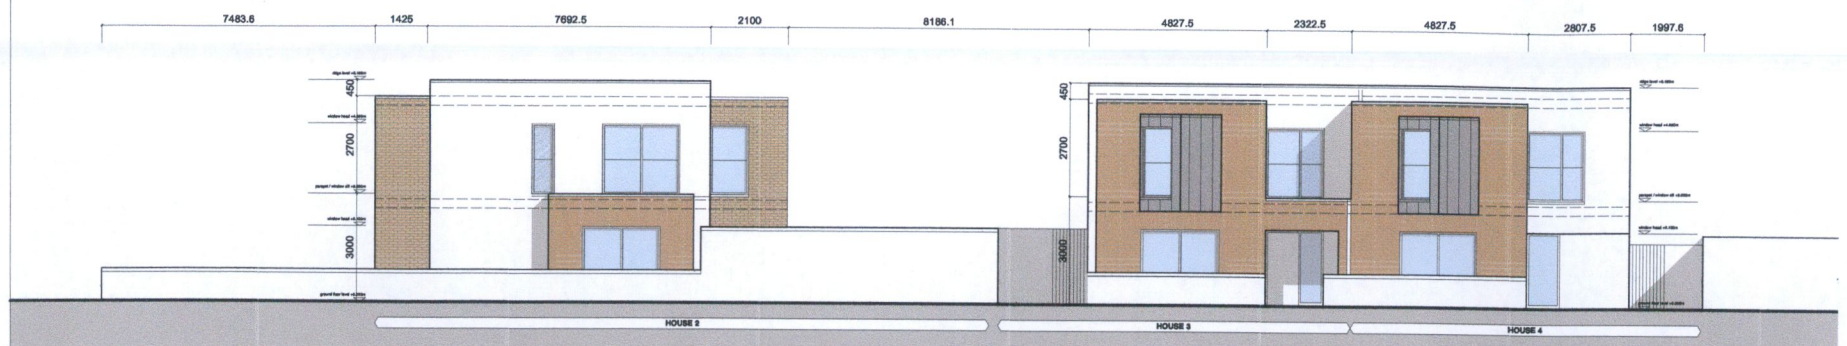

01

012 - east facing street elevation - proposed 1.200

02

012 - south facing street elevation - proposed 1.200

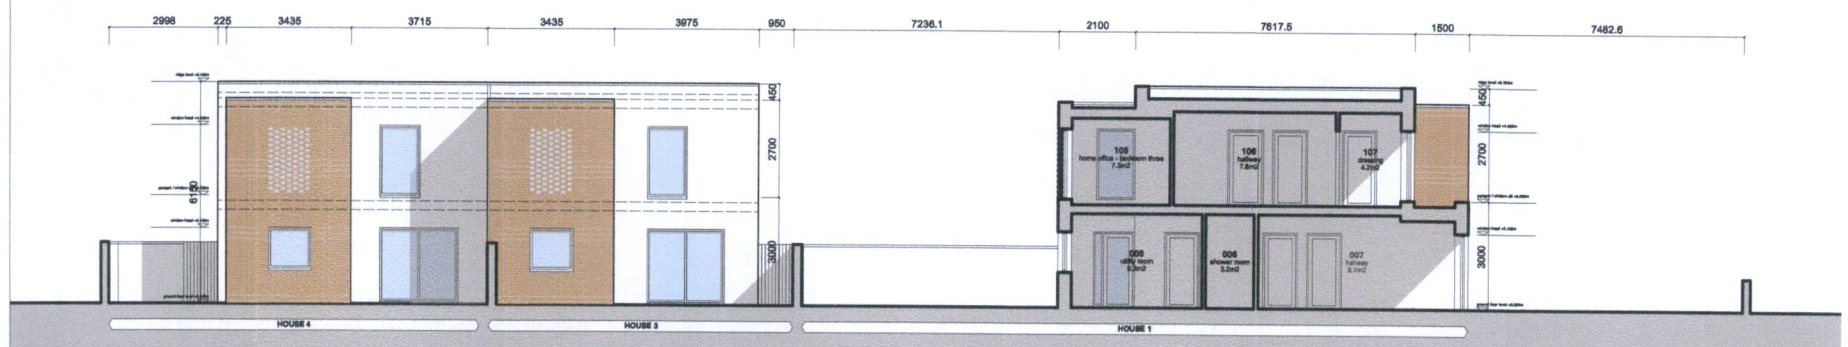

03

012 - section bb - proposed 1.200

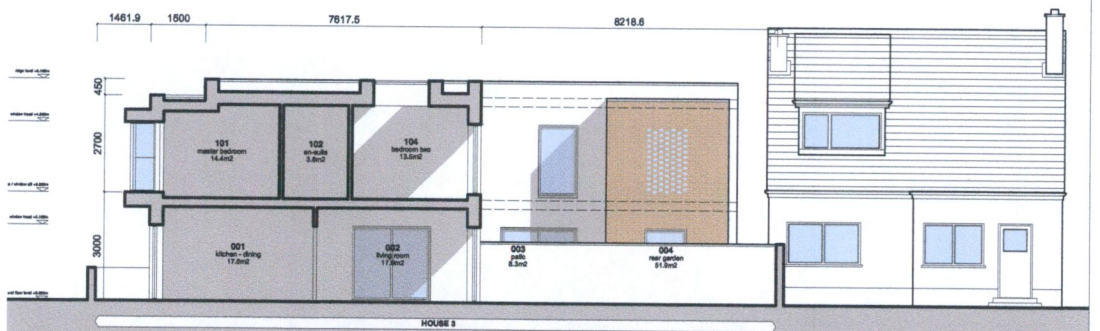

04

012 - section aa - proposed 1.200

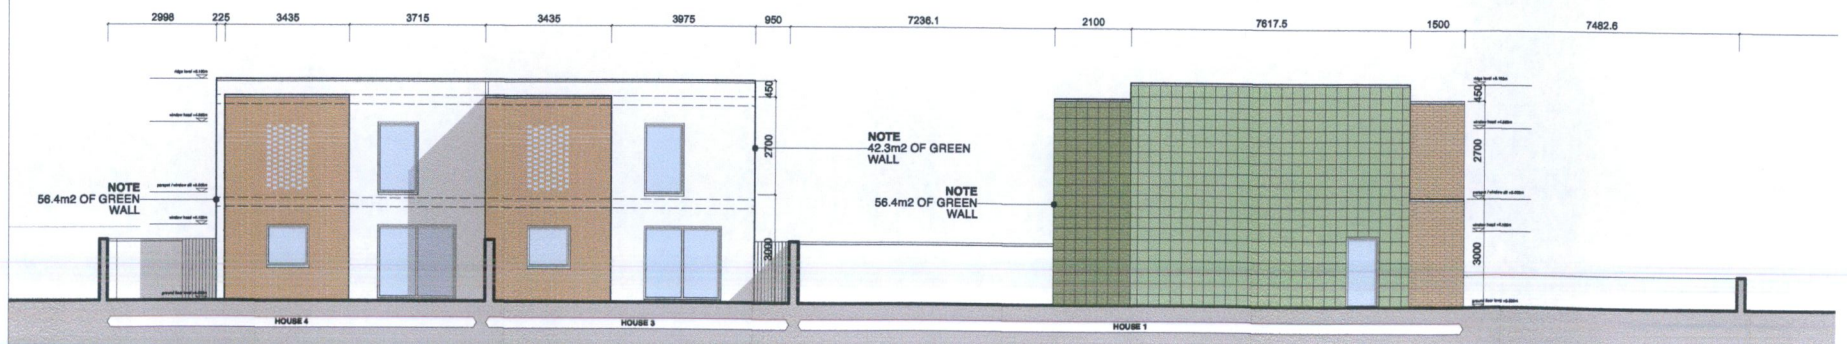

05

012 - section cc - proposed 1.200

				M:
				N:
				O:
				P:
				Q:
				R:
orig:	chk:	date:		rev:

				G:
				H:
				I:
				J:
				K:
				L:
orig:	chk:	date:		rev:

				A:
				B:
				C:
				D:
				E:
				F:
orig:	chk:	date:		rev:

mackay - architecture - design			info@mackay-architecture.com
client:	barry and susanne coleman	**drawing number:**	292-012
project:	residential development	**revision**	0
site:	124 templeville drive	**drawing reference:**	mad-292-dwg-sk
drawing:	elevations - proposed	**drawn:**	cm
scale:	1.100 at a1 or 1.200 at a3	**checked:**	cm