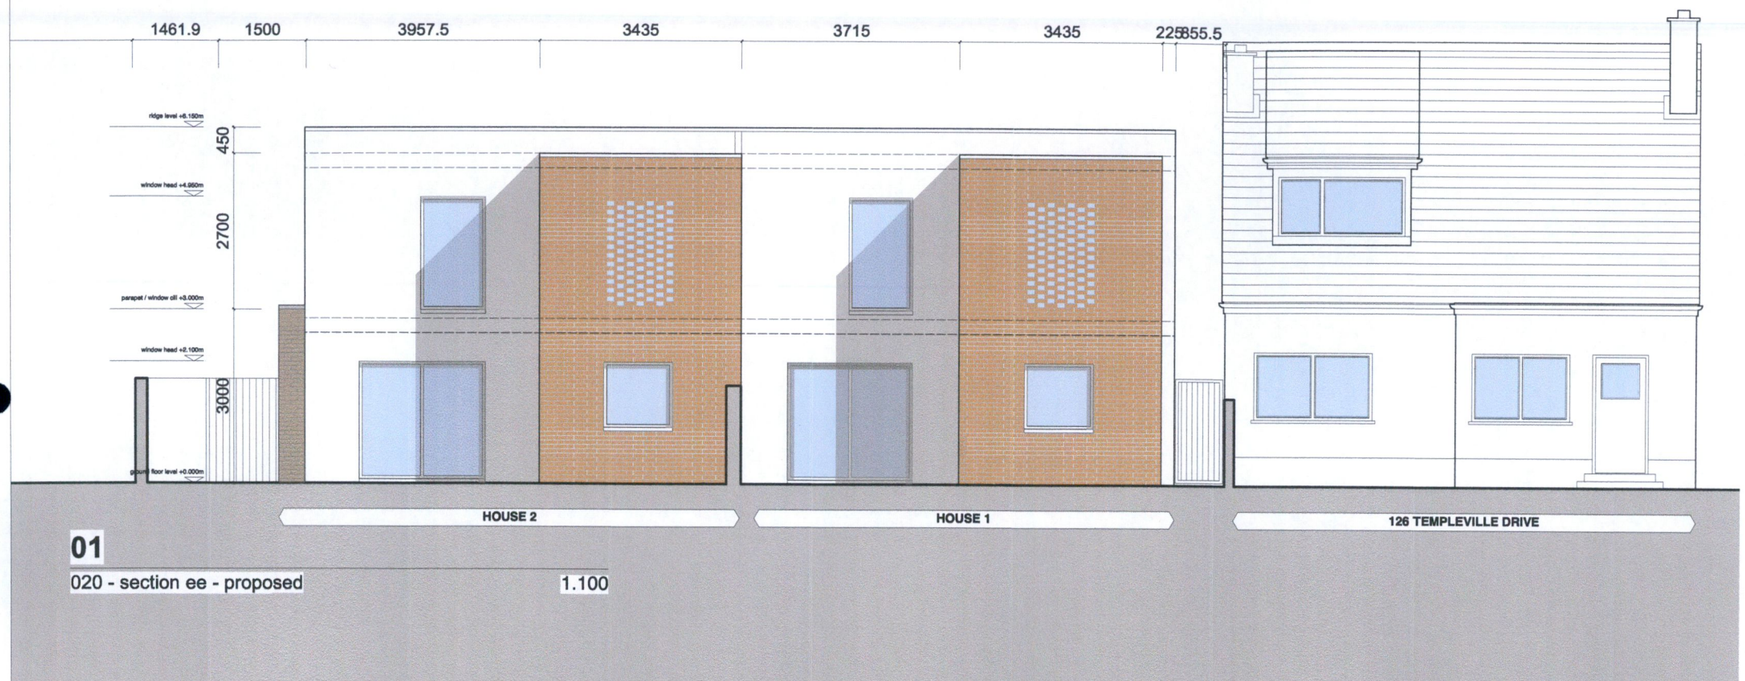

01

020 - section ee - proposed 1.100

02

020 - section ff - proposed 1.100

	orig:	chk:	date:	rev:
M:				
N:				
O:				
P:				
Q:				
R:				

	orig:	chk:	date:	rev:
G:				
H:				
I:				
J:				
K:				
L:				

	orig:	chk:	date:	rev:
A:				
B:				
C:				
D:				
E:				
F:				

mackay - architecture - design
info@mackay-architecture.com

client:	barry and susanne coleman	**drawing number:**	292-020
project:	residential development	**revision**	0
site:	124 templeville drive	**drawing reference:**	mad-292-dwg-sk
drawing:	elevations - proposed	**drawn:**	cm
scale:	1.50 at a1 or 1.100 at a3	**checked:**	cm