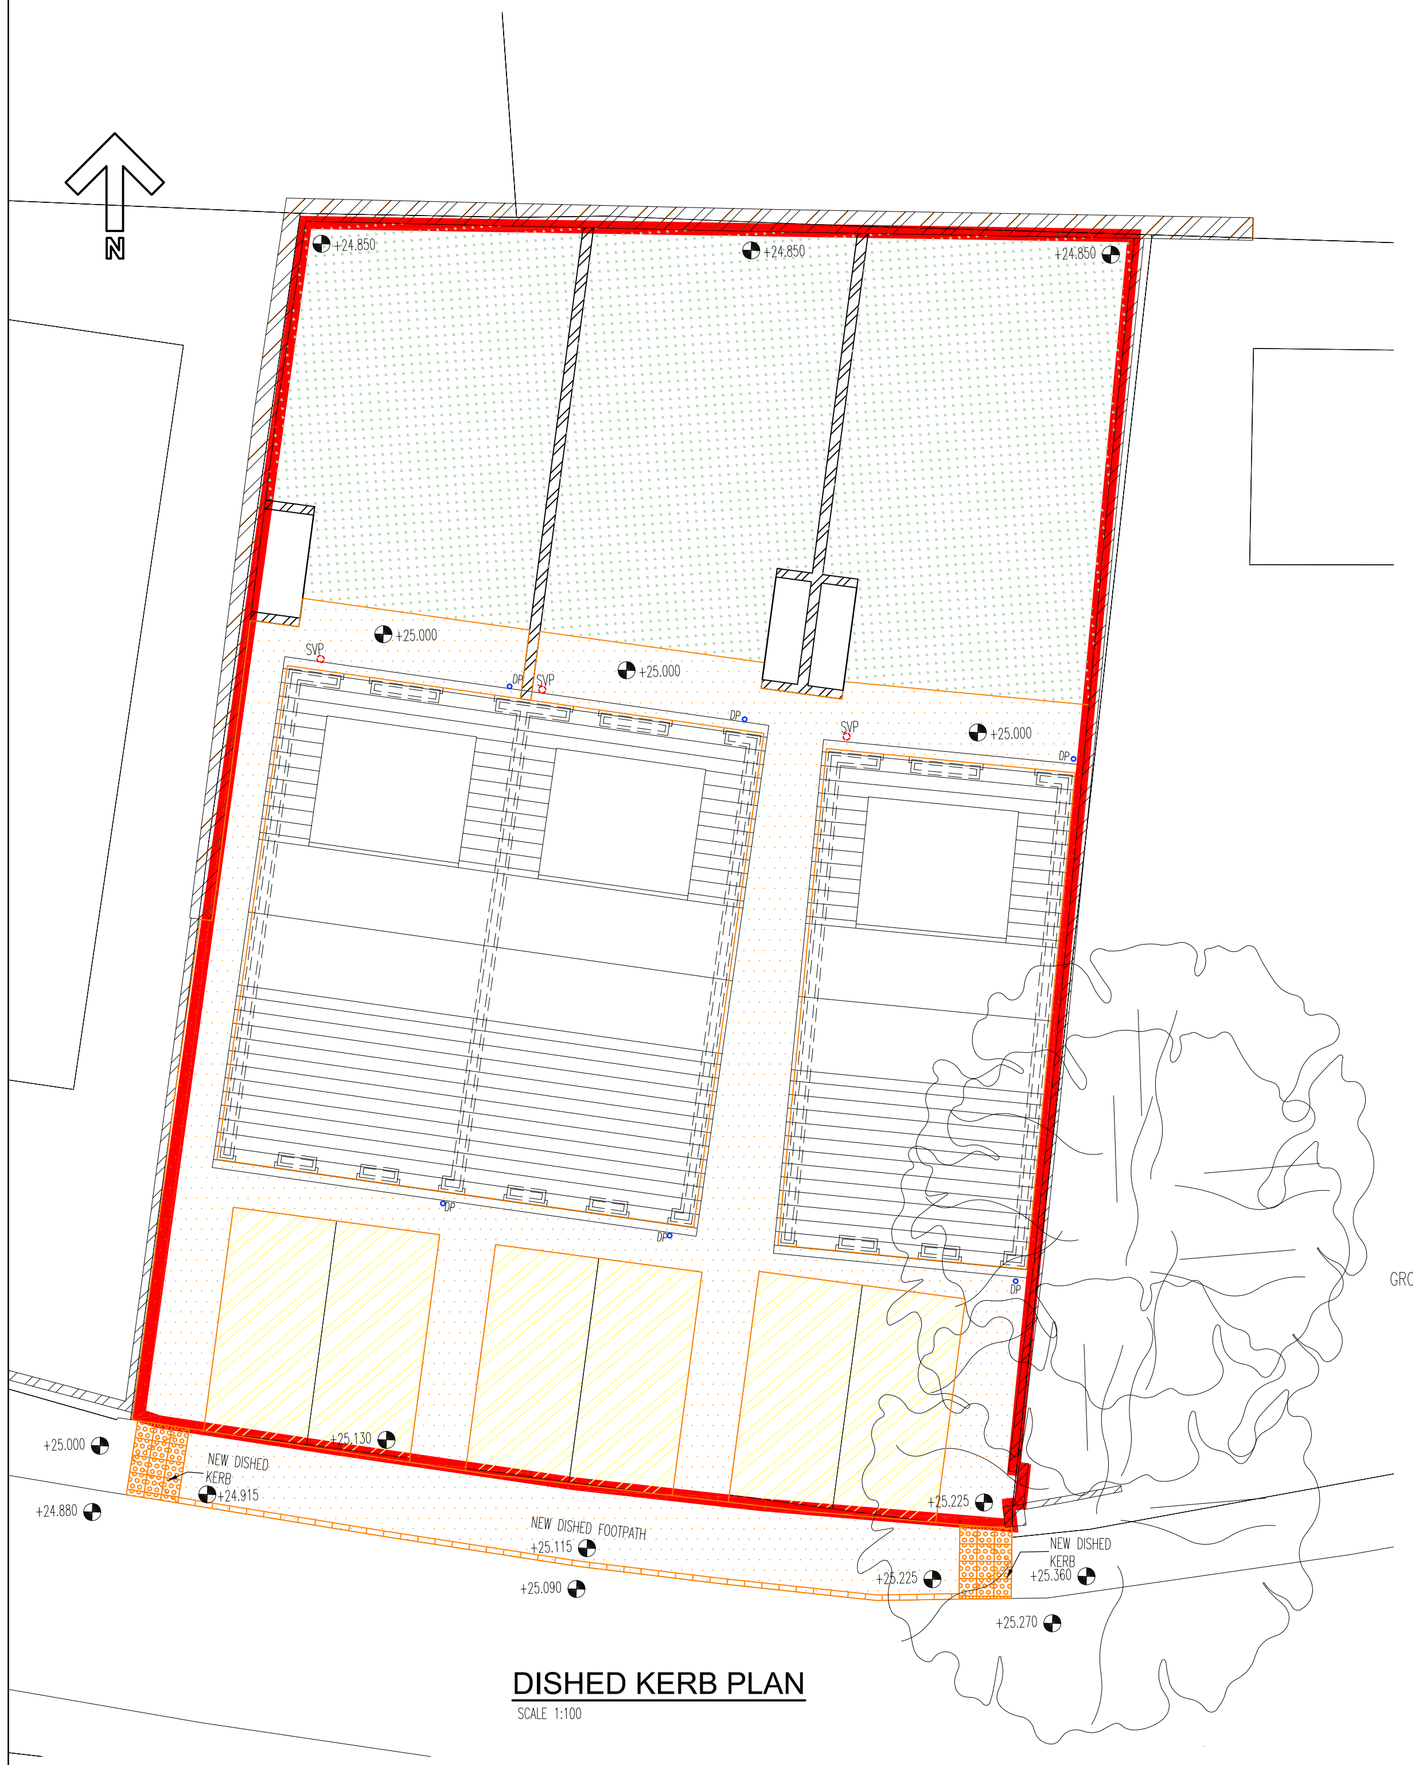

DISHED KERB PLAN

SCALE 1:100

DISHED KERB ELEVATION

SCALE 1:50

ISSUED FOR PRE COMMENCEMNT RELATING TO CONDITION 4 DECISION ORDER 1579 - SD22A/0066

General Notes:-

Contractors must verify all dimensions on the site before commencing work

Work only from figured dimensions

This drawing to be read in conjunction with all relevant Consultant's drawings

Reproduction of the whole or part of the information, ideas & concepts herein this drawing constitutes an infringement of copyright

Revision Schedule	Initial	Rev	Date

Revision Schedule	Initial	Rev	Date

Revision Schedule	Initial	Rev	Date
ISSUED FOR COMMENCEMENT APPROVAL	DF	I	12/07/2023

Drawing Title: DISHED KERB LAYOUT & ELEVATION

PAMES DEVELOPMENTS LTD.
First Floor, 60 Amiens Street, Dublin 1.
Tel: 01-6950204
e-mail: info@pames.ie

Project: RESIDENTIAL DEVELOPMENT AT HILLVIEW, DISPENSARY LANE, LUCAN.

Client: STAPELTON CONSTRUCTION | Job No. 21010

Date: JULY 23 | Drawn: DF | Checked: TC | Drawing No. S-11 | Revision: I

Scale: 1:50/100 | CAD Ref.