Ordnance Survey Ireland registered Map
License no: CYAL50260189

Output Format:
==========
DWG_FULL

Output File:
==========
V_00_25329192_00000001.DWG

Map Series:
==========
1:1000

3327-13
REVISION DATE = 30-Mar-2016
SURVEY DATE = 31-Dec-1988
LEVELLED DATE = 31-Dec-1992

3327-17
REVISION DATE = 30-Mar-2016
SURVEY DATE = 31-Dec-1993
LEVELLED DATE = 31-Dec-1992

3327-18
REVISION DATE = 30-Mar-2016
SURVEY DATE = 31-Dec-1993
LEVELLED DATE = 31-Dec-1992

3327-12
REVISION DATE = 30-Mar-2016
SURVEY DATE = 31-Dec-1988
LEVELLED DATE = 31-Dec-1992

Clip Extent:
==========
LLX,LLY = 709469,730195
LRX,LRY = 710051,730195
ULX,ULY = 709469,730625
URX,URY = 710051,730625

Projection:
==========
ITM

ITM Centre Point Co-ordinate:
==========
X,Y = 709760,730410

Extraction Date:
==========
31-May-2018

Copyright:
==========
© Suirbhéireacht Ordanáis Éireann, 2018
© Ordnance Survey Ireland, 2018

Copyright:
==========
© Suirbhéireacht Ordanáis Éireann, 2010
© Ordnance Survey Ireland, 2010

Arna thiomsú agus arna fholisiú ag Suirbhéireacht Ordanáis Eireann, Páirc an Fhionnuisce, Baile Átha Cliath 8, Éire.
Compiled and published by Ordnance Survey Ireland, Phoenix Park, Dublin 8, Ireland.

Sáraíonn atáirgeadh neamhúdaraithe cóipcheart Shuirbhéireacht Ordanáis Éireann agus Rialtas na hÉireann.
Unauthorised reproduction infringes Ordnance Survey Ireland and Government of Ireland copyright.

Gach cead ar cosnamh. Ní ceadmhach aon chuid den fhoilseachán seo a chóipeáil, a atáirgeadh nó a tharchur in aon fhoirm nó ar aon bhealach gan cead i scríbhinn roimh ré ó úinéirí an chóipchirt.
All rights reserved. No part of this publication may be copied, reproduced or transmitted in any form or by any means without the prior written permission of the copyright owners.

Ní thaispeánann léarscail de chuid Ordanáis Shuirbhéireacht na hÉireann teorann phointí dleathúil de mhaoin riamh, ná úinéireacht de ghnéithe fhisiúla. Ordnance Survey maps never show legal property boundaries, nor do they show ownership of physical features.

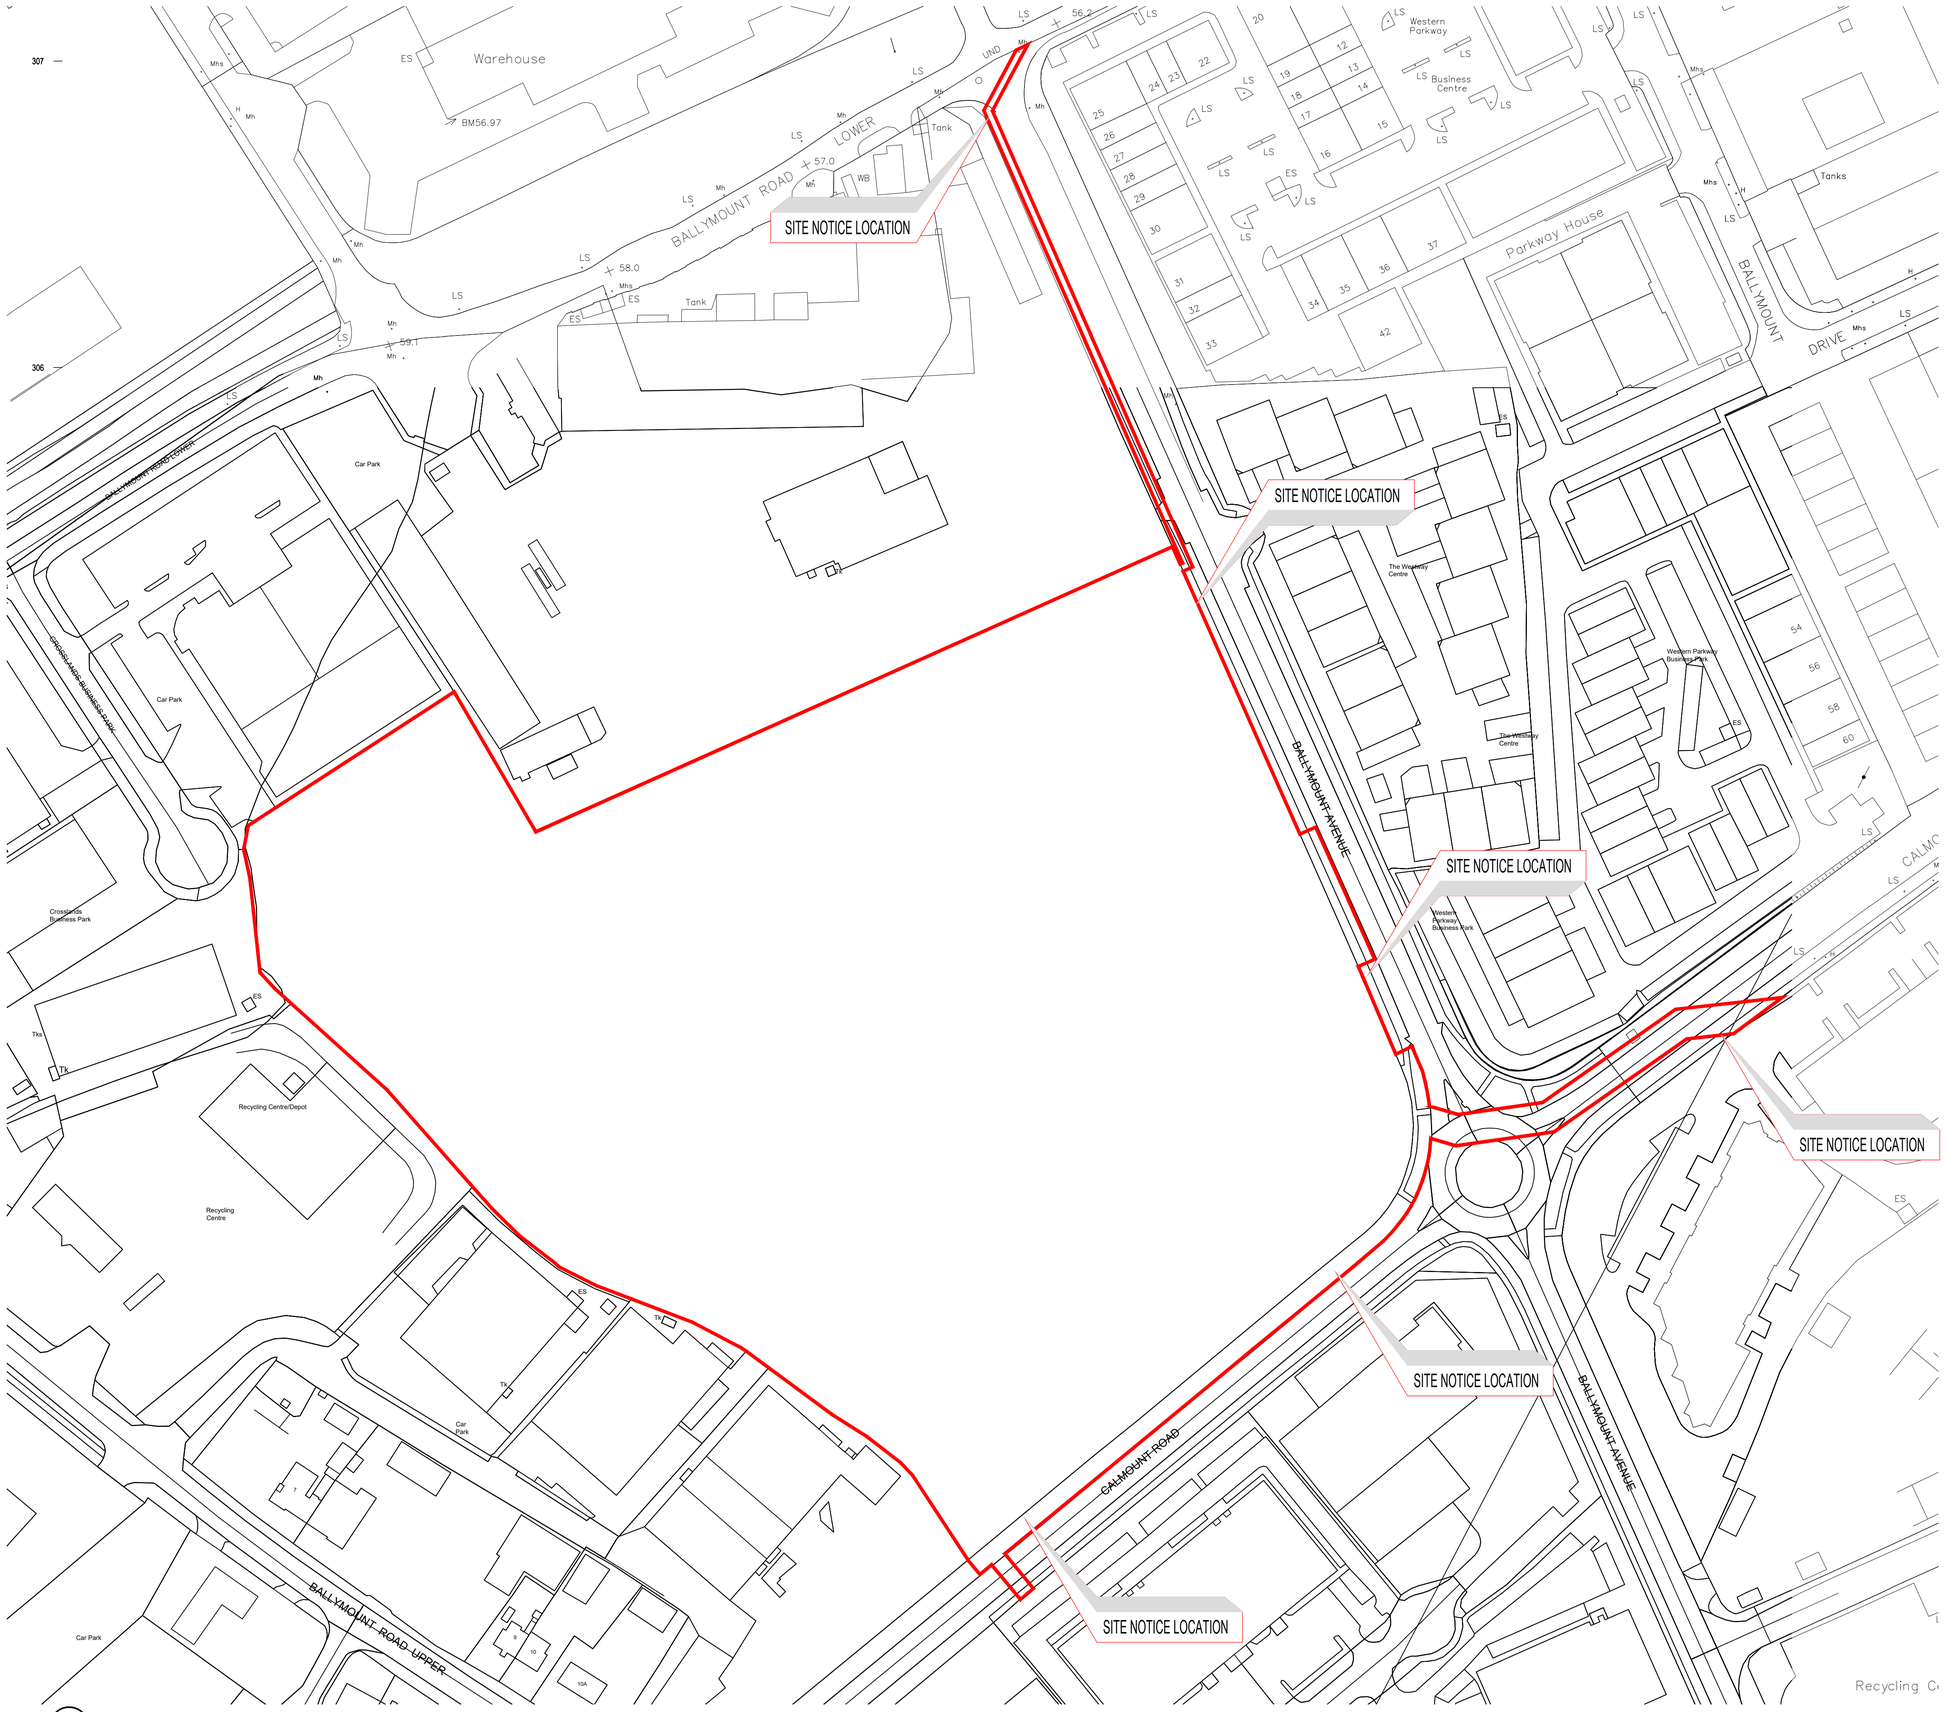

1 PA-101 SITE LOCATION MAP
Scale: 1:1000

COPYRIGHT:
The design and details shown on this drawing are applicable to their project only and may not be reproduced in whole or in part or be used for any other project or purpose without the written permission of TOT Architects with whom copyright resides.

DO NOT SCALE from this drawing. Use figured dimensions. Contractor to check all dimensions on site prior to commencement of works. Any discrepancies are to be referred to the ARCHITECT.

KEY PLAN:

N

LEGEND:

INDICATES AREA SUBJECT TO PLANNING APPLICATION.

REVISIONS

DATE	REV.	BY.	CHECKED	DESCRIPTION
30.03.2022	*	IM	ND	ISSUED FOR PLANNING

TOT ARCHITECTS

REGISTERED OFFICE
49 Upper Mount Street
Dublin 2, D02 FR85, Ireland

T +353 1 705 7800
W www.totarch.ie
E info@totarch.ie

PROJECT:
WAREHOUSING/LOGISTICS, OFFCIE & CAFÉ/RESTAURANT DEVELOPMENT
AT CALMOUNT ROAD, BALLYMOUNT, DUBLIN 12

STAGE:
PLANNING

DRAWING TITLE:
SITE LOCATION MAP

DATE:	JAN 2022	DRAWING NO:	PA-101
SCALE:	1:1000 @ A1		
DRAWN:	ND		
CHECKED:	ND	SHEET SIZE:	A1
JOB NO:	18-42	REVISION:	*
FILE NAME:			