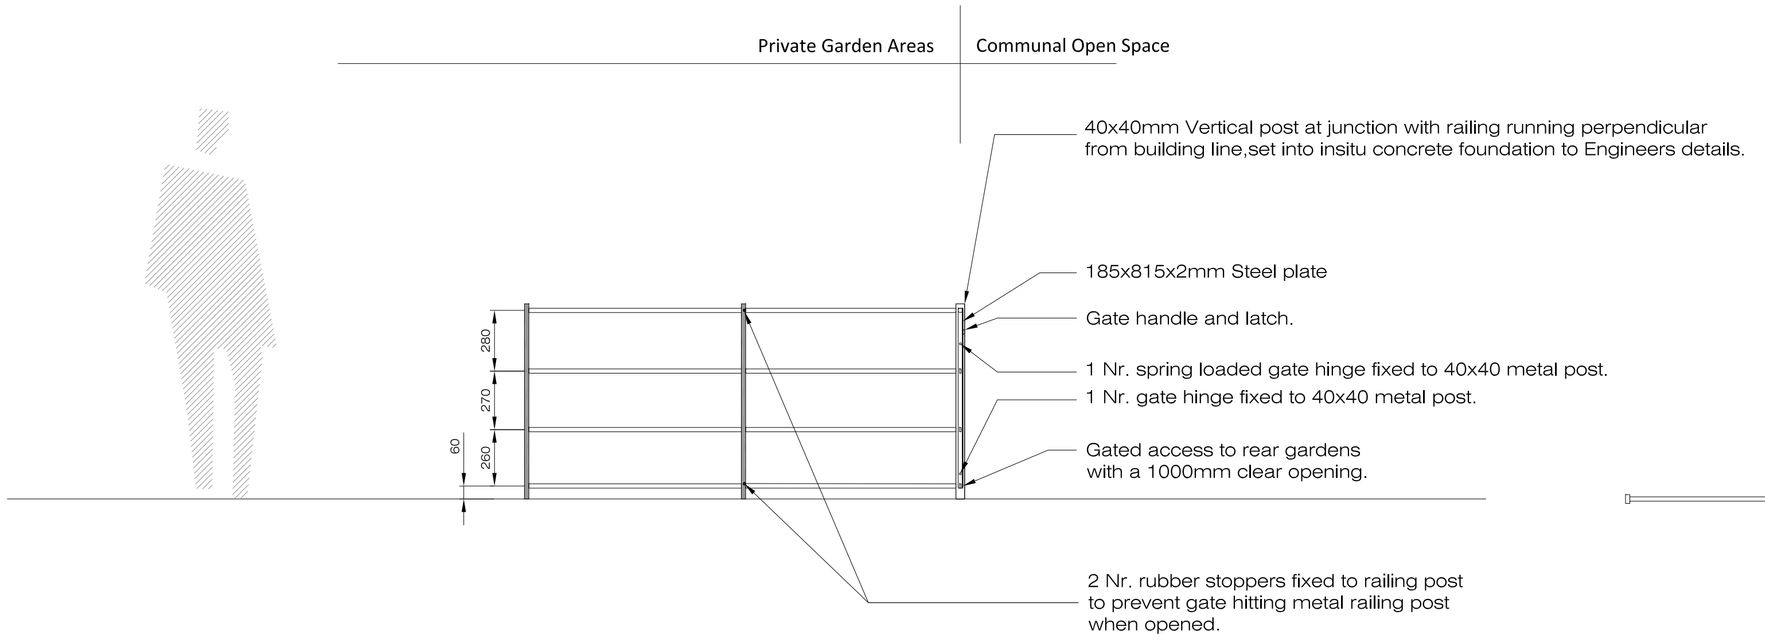

Side Elevation

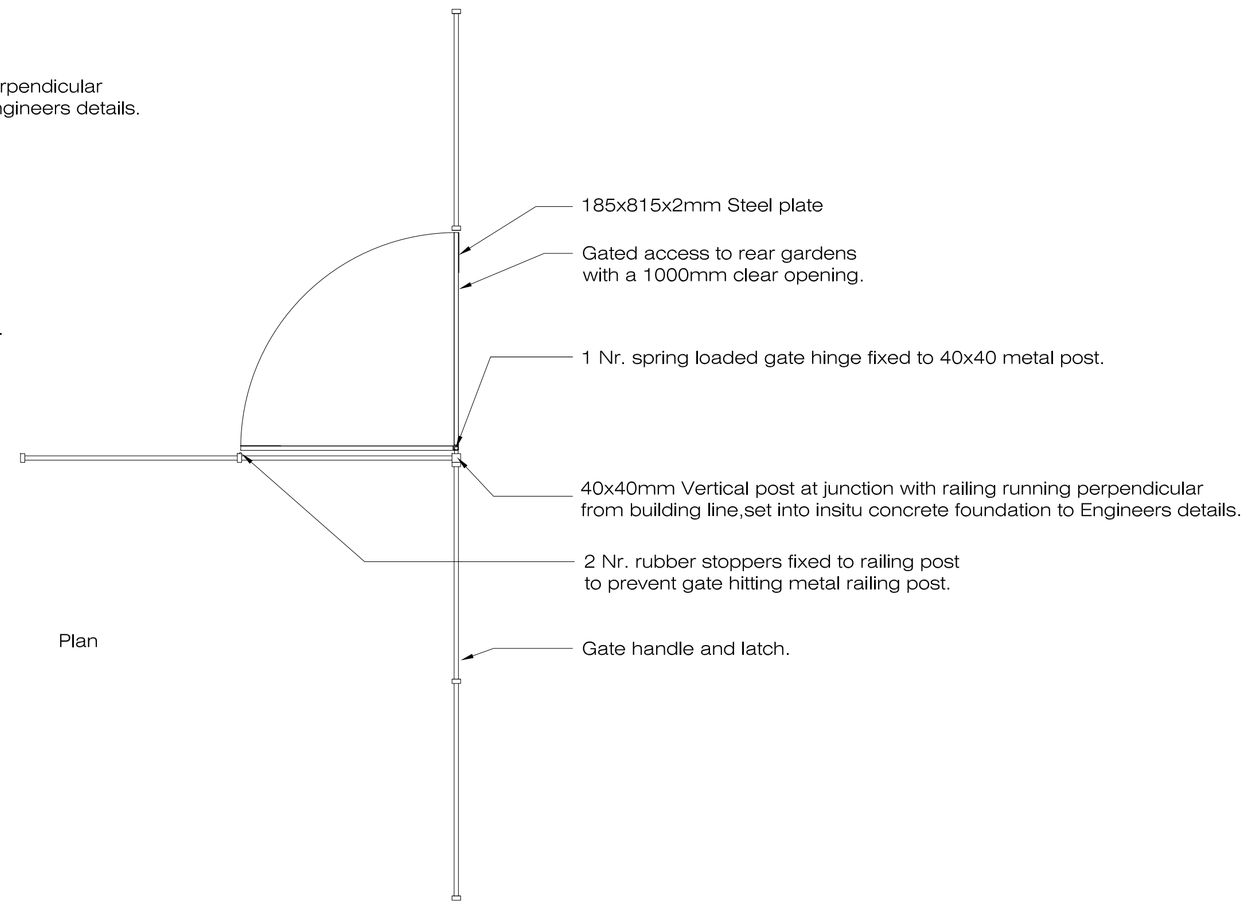

Plan

Detail D02 Dwg BD-04-CS 900mm high estate rail Junction between perpendicular and parallel railing to building line.
See LP-01-CS for locations
Scale @ 1:20

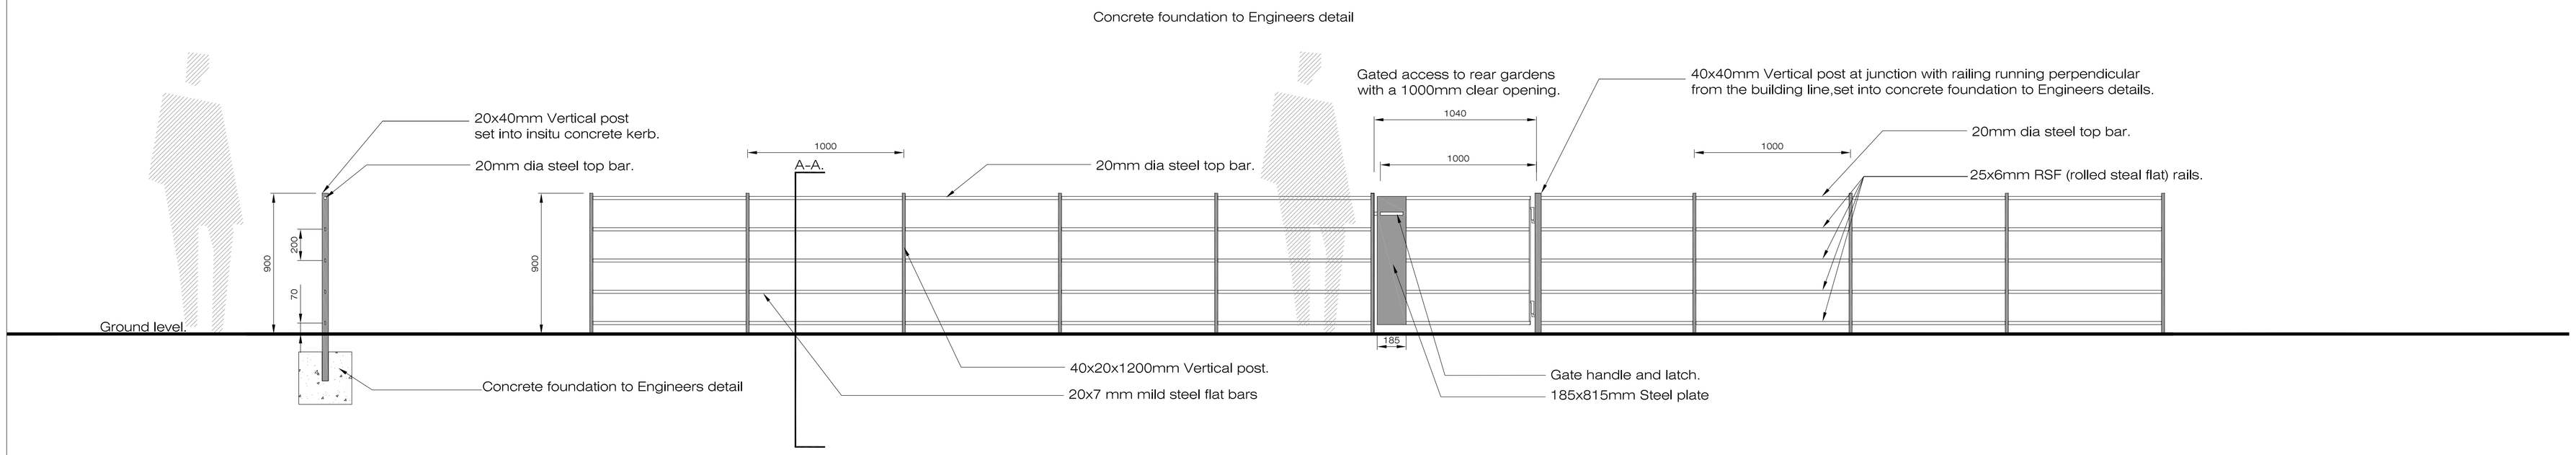

900mm High estate railing
Section A-A

900mm High estate railing
Elevation

Detail D01 Dwg BD-04-CS 900mm high estate rail and pedestrian access gate to rear gardens adjoining communal open space area.
See LP-01-PCS for locations
Scale @ 1:20

Rev.	Date	Note
00	0000-00-00	00

North

General Notes

Doyle & O'Troithigh Landscape Architecture

Project Name	Aderrig Phase 3	Drawing Name	Boundary Details 4 of 4
Status	Compliance	Drawing No	BD-04-CS
Project No	17-064	Revision No	00
Scale	1:20	Drawn By	KGR
Date	13/06/2023	Checked By	DOT

Linda Doyle
Director
+353 (0)87 267 4196
linda@doyle-otroithigh.com

Daithí O'Troithigh
Director
+353 (0)86 300 3499
daithi@doyle-otroithigh.com

Office Address
Pembroke House
26-23 Upper Pembroke St
Dublin 2

Contact
mail@doyle-otroithigh.com
+353 (0)1 606 7782