Note
540mm High Lach Timber Knee Rail
All larch timber pressure treated
with Tanalith E or similar.

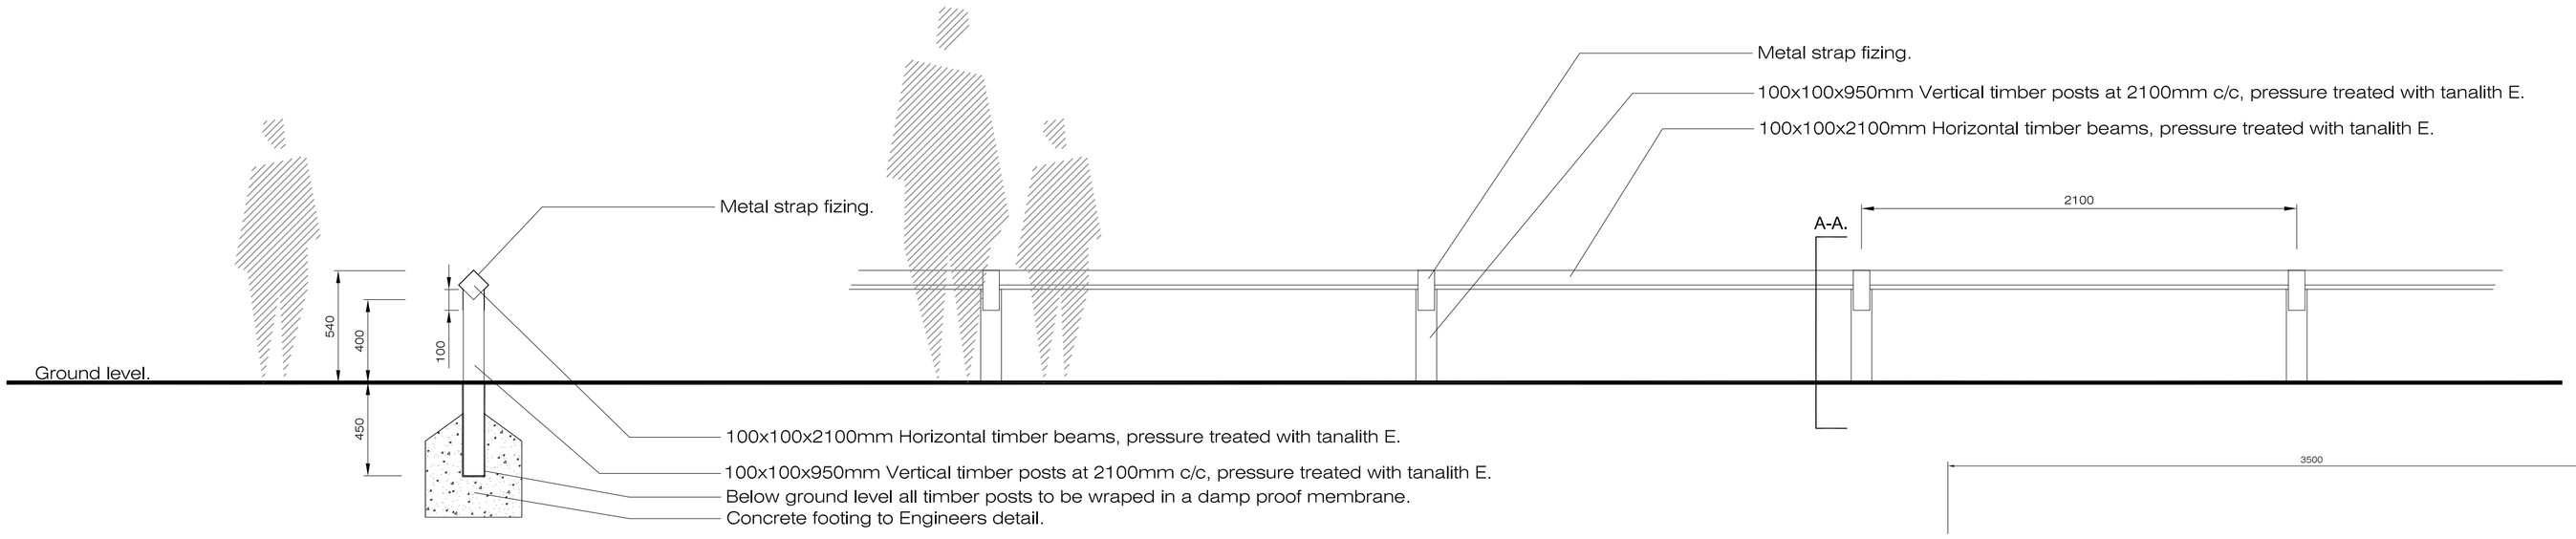

540mm High Timber Knee Rail
Section A-A

540mm High Timber Knee Rail
Elevation

Detail D01 Dwg BD-03-PP 540mm High timber knee rail to surround of pocket parks
Scale @ 1:20

Detail D01 Dwg BD-03-CS 540mm high timber knee rail to surround of public pocket parks
See LP-01-CS for locations
Scale @ 1:20

Note
All Metal work to be Plasgalv polyester powder coated
to BS 1722-16:2009 painted in RAL 7015
Posts and rails to be erected plumb to requirements of BS 1722-9:2009

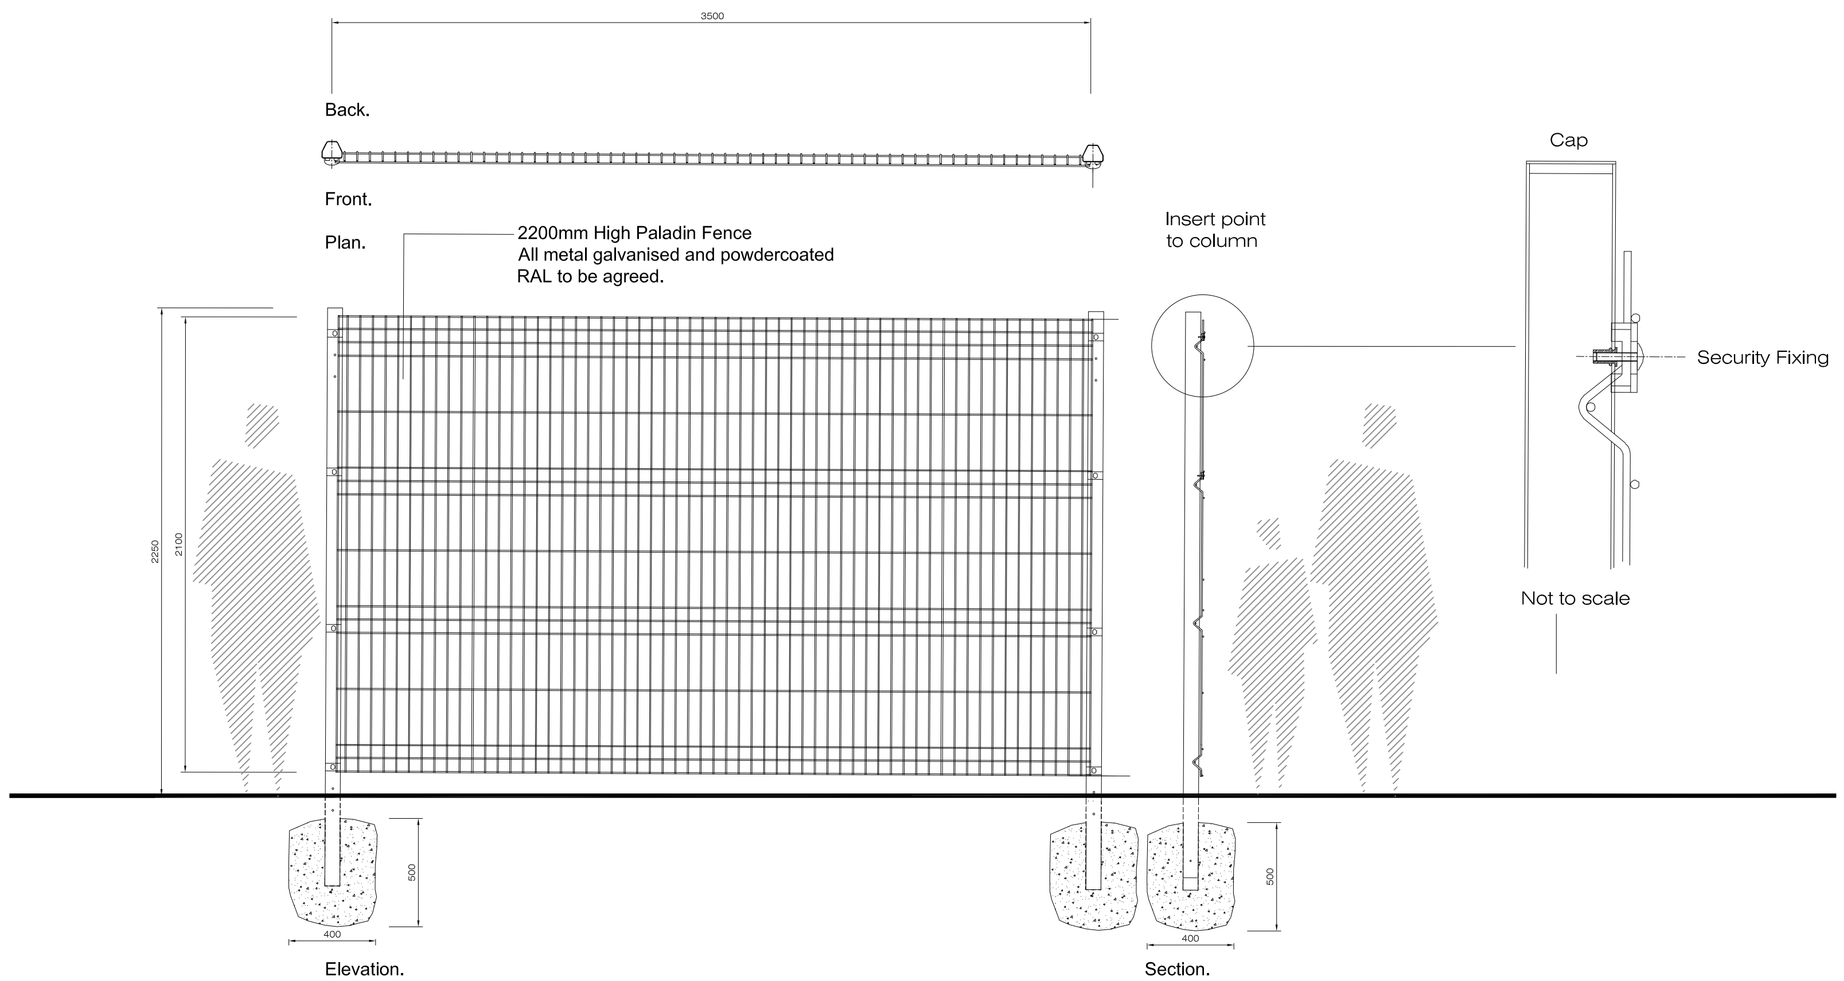

Detail D03 Dwg BD-04-CS 2.2mtr High Paladin fence, temporary boundary to future development lands
See BP-01-CS for locations
Scale @ 1:20

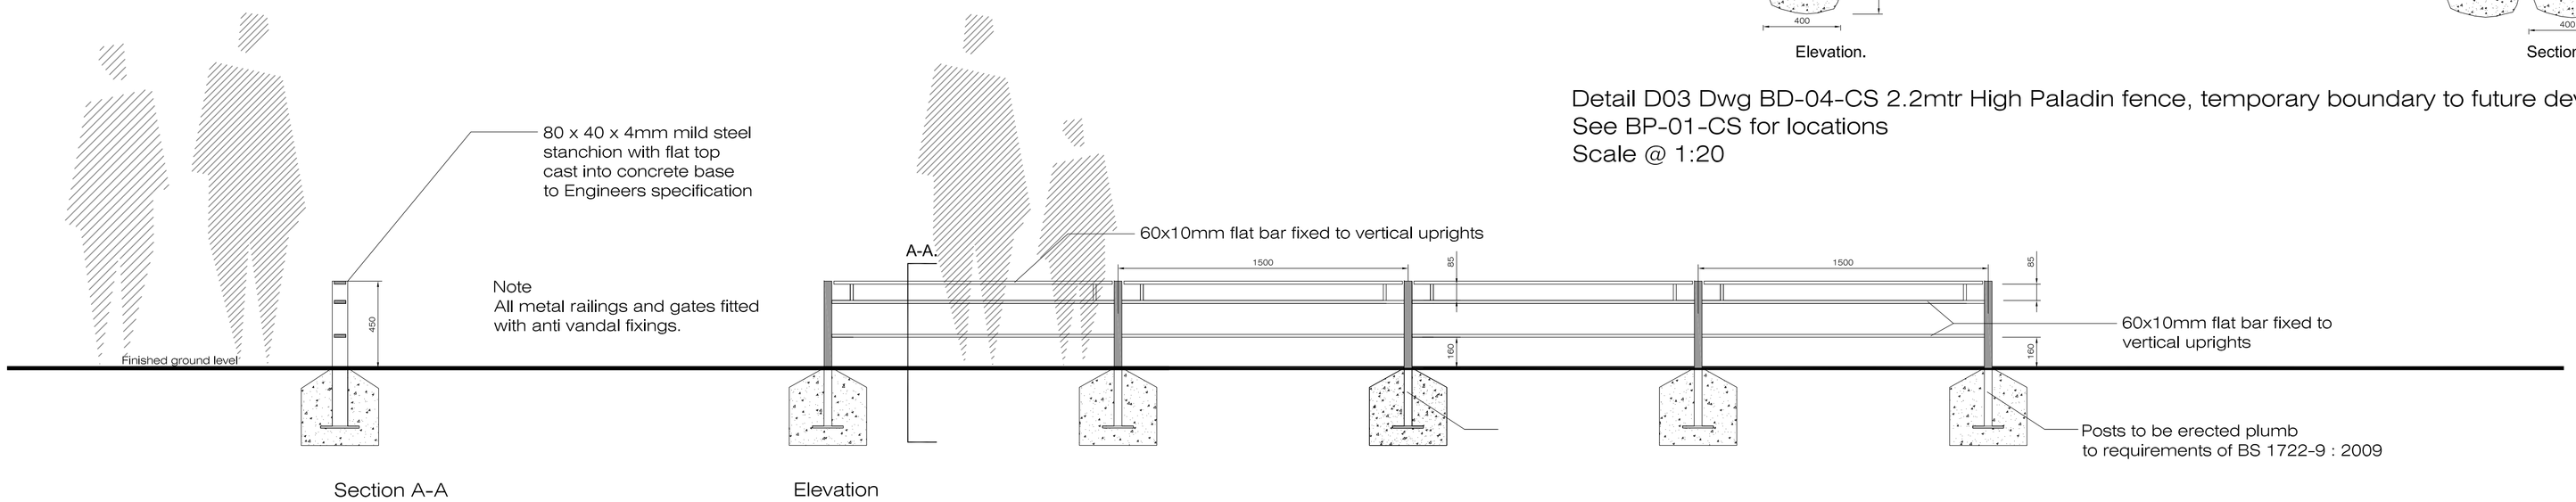

Section A-A

Elevation

Detail D02 Dwg BD-03-CS 450mm to seperate selected private front gardens from public pathways
See LP-01-CS for locations
Scale @ 1:20

Rev.	Date	Note
00	0000-00-00	00

North

General Notes

Doyle & O'Troithigh Landscape Architecture

Project Name	Aderrig Phase 3	Drawing Name	Boundary Details 3 of 4
Status	Compliance	Drawing No	BD-03-CS
Project No	17-064	Revision No	00
Scale	1:20	Drawn By	KGR
Date	13/06/2023	Checked By	DOT

Linda Doyle
Director
+353 (0)87 267 4196
linda@doyle-otroithigh.com

Daithi O'Troithigh
Director
+353 (0)89 300 3499
daithi@doyle-otroithigh.com

Office Address
Pembroke House
28-23 Upper Pembroke St
Dublin 2

Contact
mail@doyle-otroithigh.com
+353 (0)1 608 7782