Proposed Street/East Elevation A-A 1:100

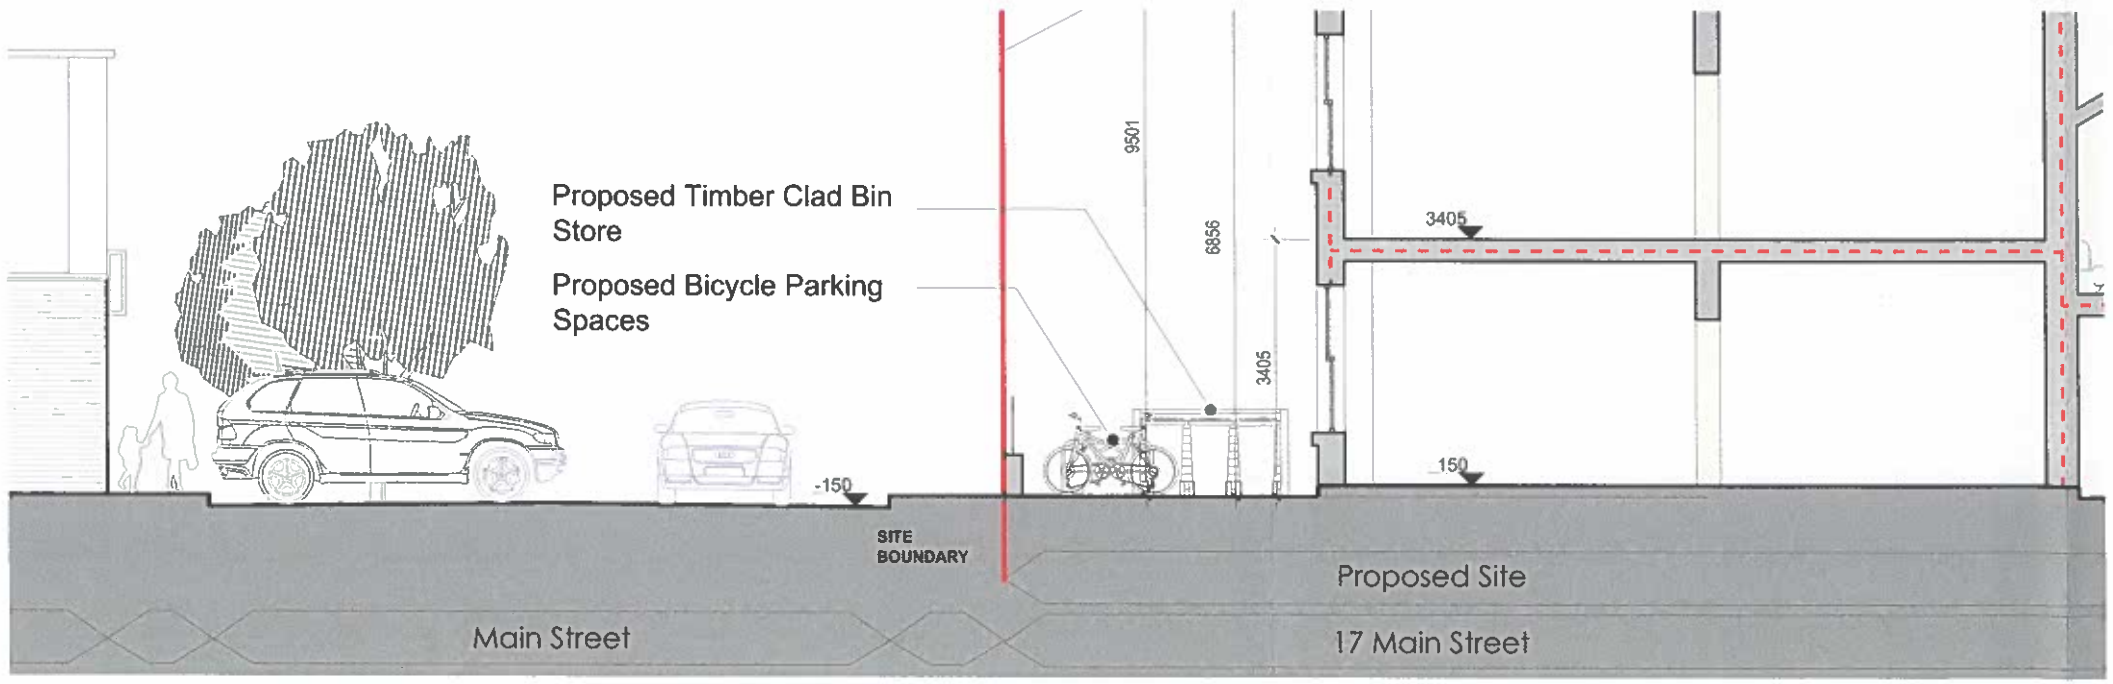

Proposed Section E-E 1:100

Key Plan 1:1000

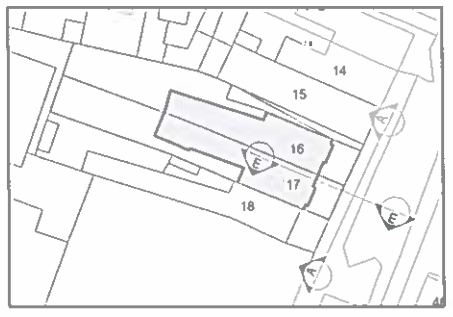

COMPLIANCE

REVISIONS

KEY	DATE	DRAWN
-	-	-
-	-	-
-	-	-
-	-	-
-	-	-
-	-	-
-	-	-

This work is copyright and can not be reproduced or copied in any form or by any means (digital, electronic, graphic or mechanical including photocopying) without the express written permission of DDA Architects Ltd. Any licence, implied or express, to use this document for any purposes whatsoever is restricted to the terms of the Appointment agreed or written, between DDA Architects Ltd and the instructing party

DDA
62 Brighton Square, Rathgar, Dublin 6, D06A TV29
Tel: +353 (0)1 490 0499
Email: info@ddaarch.ie
Web: www.ddaarch.ie
RIAI The Royal Institute of Architects in Ireland

STAGE	PLANNING COMPLIANCE
CLIENT	LILYPAD CRECHE & MONTESSORI
PROJECT TITLE	PROPOSED CHANGE OF USE AT 17 MAIN STREET RATHFARNHAM
DRAWING TITLE	PROPOSED STREET/EAST ELEVATION & SECTION E-E INDICATING BIKE & BIN STORES
DRAWING NUMBER	22-016-PC-1.001
DRAWN	DE
CHKD	LQ
DATE	APRIL 24
SCALE	1:100 @A3