N:\2020\20-773 - Haydens Lane Lucan\01 WIP\02 Drawings\03 Planning Application\X Base Dwgs\Site Plan\20-773-X-Site Location Plan (OS Map).dwg jamie.lacey 07/05/21 - 5:54 P

Legend

- Proposed Planning Permission Boundary
- Applicant's Land Owenership Boundary
- Site Notice

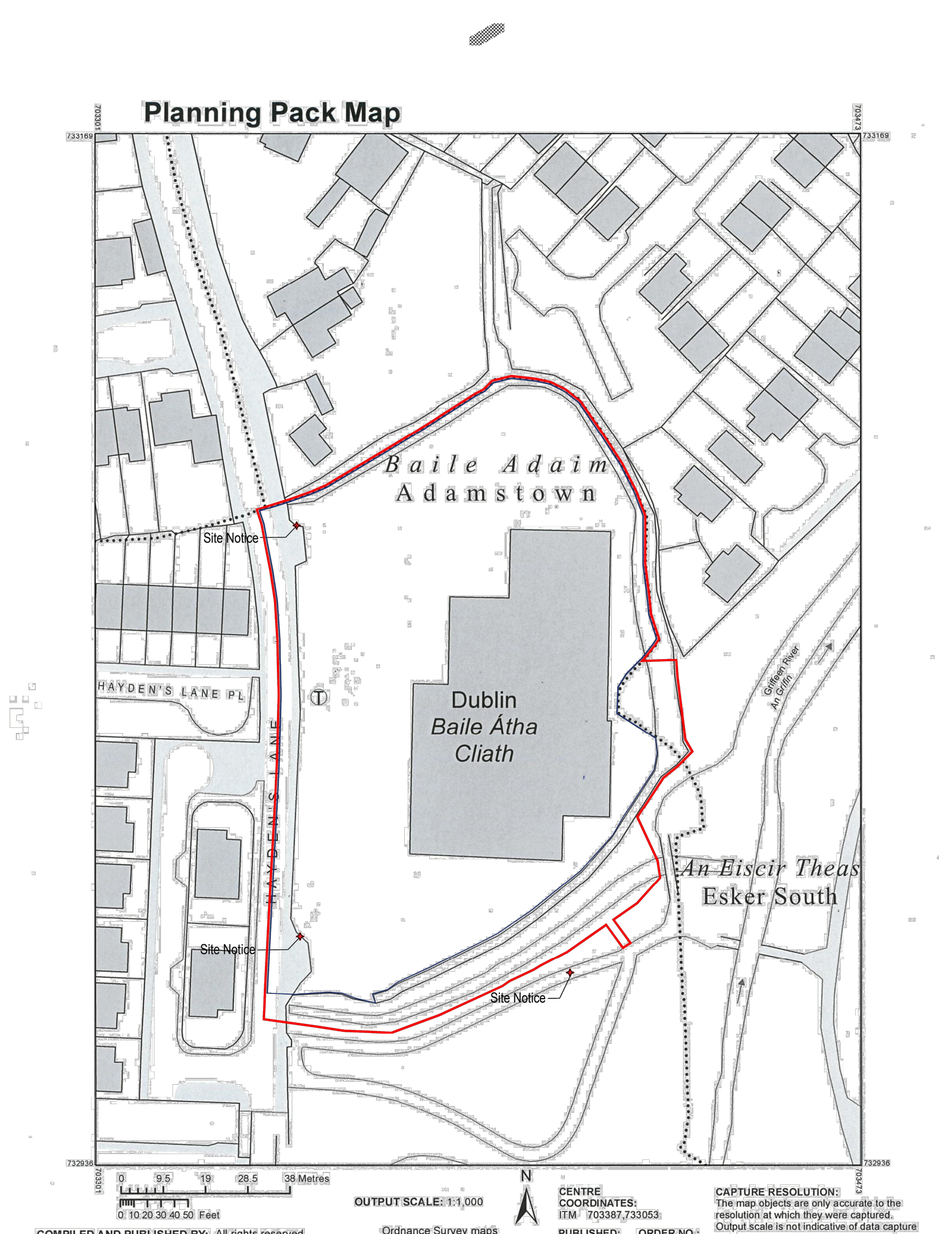

OUTPUT SCALE: 1:1,000

CENTRE COORDINATES: ITM 703387,733053

PUBLISHED: 07/05/2021 ORDER NO.: 50190968_1

MAP SERIES: 1:2,500 MAP SHEETS: 3260-D

CAPTURE RESOLUTION: The map objects are only accurate to the resolution at which they were captured. Output scale is not indicative of data capture scale. Further information is available at: http://www.osi.ie; search 'Capture Resolution'

LEGEND: http://www.osi.ie; search 'Large Scale Legend'

COMPILED AND PUBLISHED BY: Ordnance Survey Ireland, Phoenix Park, Dublin 8, Ireland

All rights reserved. No part of this publication may be copied, reproduced or transmitted in any form or by any means without the prior written permission of the copyright owners.

Unauthorised reproduction infringes Ordnance Survey Ireland and Government of Ireland copyright.

The representation on this map of a road, track or footpath is not evidence of the existence of a right of way.

Ordnance Survey maps never show legal property boundaries, nor do they show ownership of physical features.

© Suirbhéireacht Ordanáis Éireann, 2021
© Ordnance Survey Ireland, 2021
www.osi.ie/copyright

Ordnance Survey Ireland
Suirbhéireacht Ordanáis Éireann
www.osi.ie

1
0002

SITE LOCATION PLAN
Scale 1:1000

NOTES:
Compliance with Planning
Condition 17 (ABP-314272-22)

PLANNING COMPLIANCE

OPPERMANN ASSOCIATES
UNIT D1
THE MILLHOUSE
THE STEELWORKS
FOLEY STREET
DUBLIN 1
ORDNANCE SURVEY LICENCE NUMBER AR0070124

REVISION	DATE	REVISED BY	DESCRIPTION
P01	2024.07.05	PM	For Compliance

oppermann associates
ARCHITECTS & INTERIOR DESIGNERS
Unit D1, The Millhouse, The Steelworks, Foley Street, Dublin 1.
Tel: (01) 8899800 Fax: (01) 8899899 email: architecture@oppermann.ie

CLIENT:	JACKIE GREENE CONSTRUCTION	DRAWN BY:	SC
PROJECT:	20-773 - RESIDENTIAL DEVELOPMENT AT HAYDEN'S LANE, LUCAN	CHECKED BY:	OPP
DRAWING:	Site Location Plan	SCALE:	1:250@A1
DRAWING NO:	20773-OPP-00-ZZ-DR-A-0002-PP-P01	PLOT DATE:	05.07.2024

Copyright © 2020 Oppermann Associates All Rights Reserved. Figured dimensions only to be taken from this drawing. All dimensions to be checked on site. Architects to be informed immediately of any discrepancies before work proceeds.