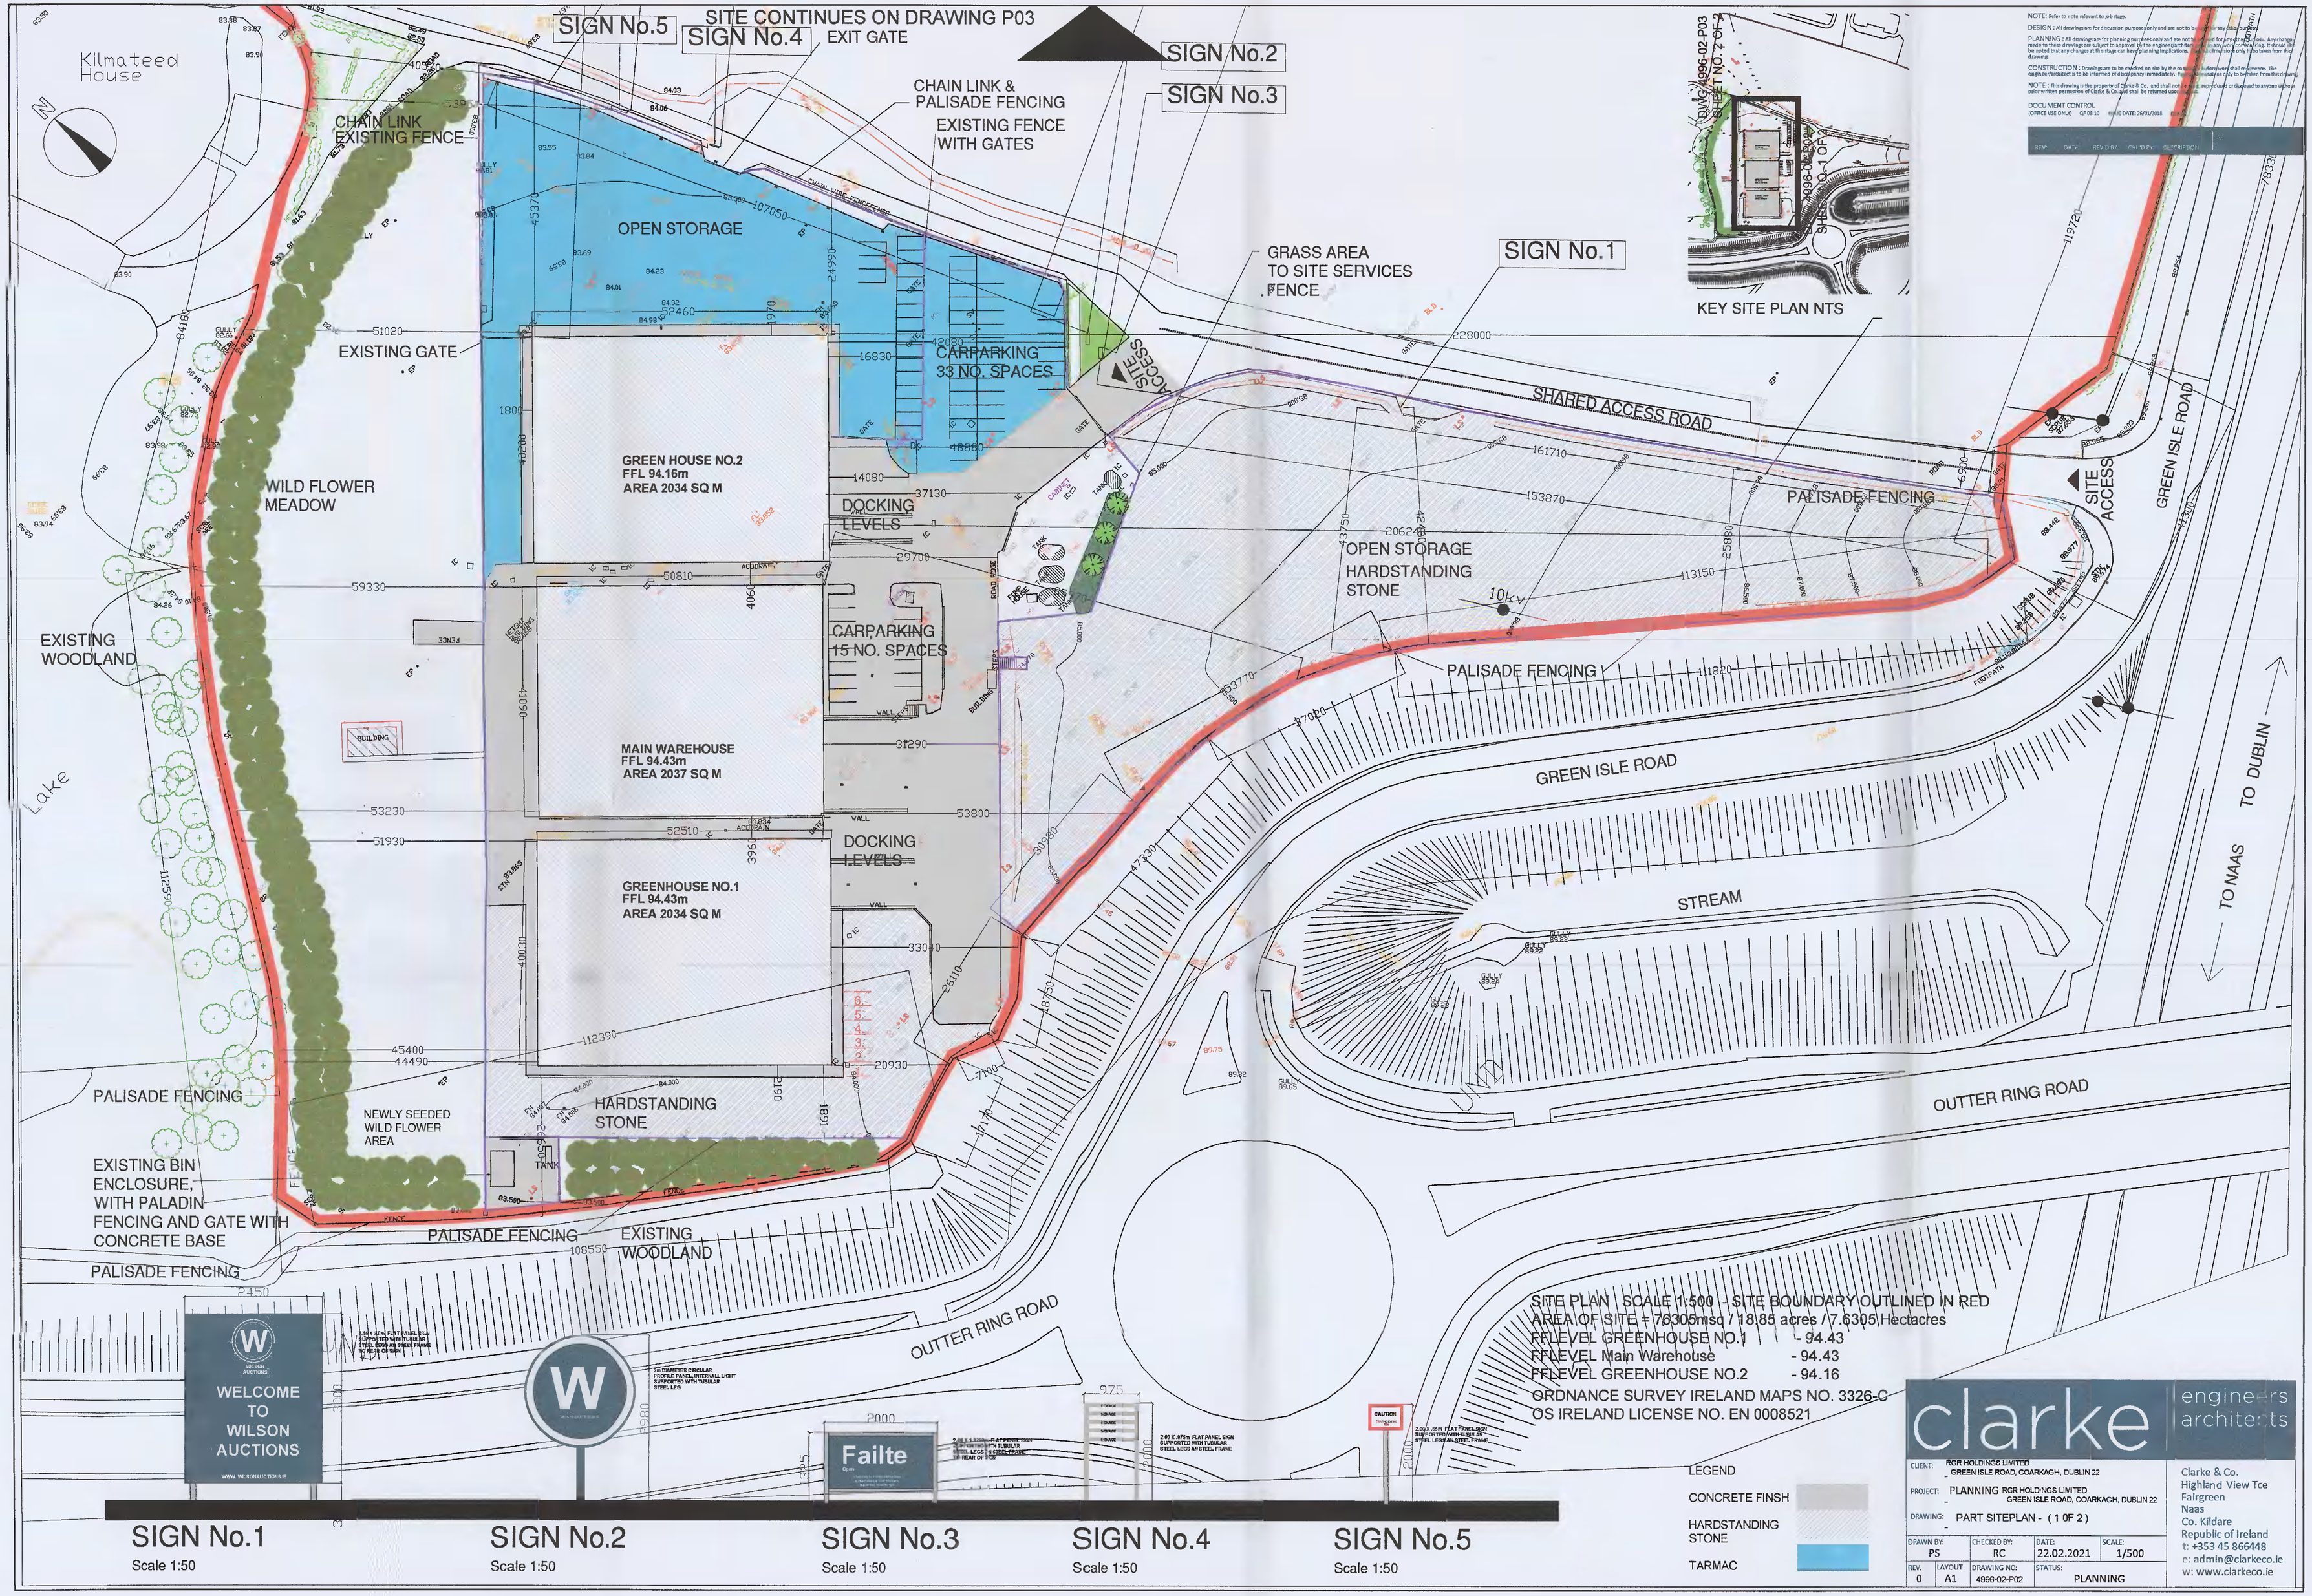

SITE PLAN SCALE 1:500 - SITE BOUNDARY OUTLINED IN RED
AREA OF SITE = 76305msq / 18.85 acres / 7.6305 Hectacres
FFLEVEL GREENHOUSE NO.1 - 94.43
FFLEVEL Main Warehouse - 94.43
FFLEVEL GREENHOUSE NO.2 - 94.16
ORDNANCE SURVEY IRELAND MAPS NO. 3326-C
OS IRELAND LICENSE NO. EN 0008521

clarke engineers architects

CLIENT: RGR HOLDINGS LIMITED - GREEN ISLE ROAD, COARKAGH, DUBLIN 22
PROJECT: PLANNING RGR HOLDINGS LIMITED - GREEN ISLE ROAD, COARKAGH, DUBLIN 22
DRAWING: PART SITEPLAN - (1 OF 2)

DRAWN BY:	CHECKED BY:	DATE:	SCALE:
PS	RC	22.02.2021	1/500

REV.	LAYOUT	DRAWING NO:	STATUS:
0	A1	4996-02-P02	PLANNING

Clarke & Co.
Highland View Tce
Fairgreen
Naas
Co. Kildare
Republic of Ireland
t: +353 45 866448
e: admin@clarkeco.ie
w: www.clarkeco.ie