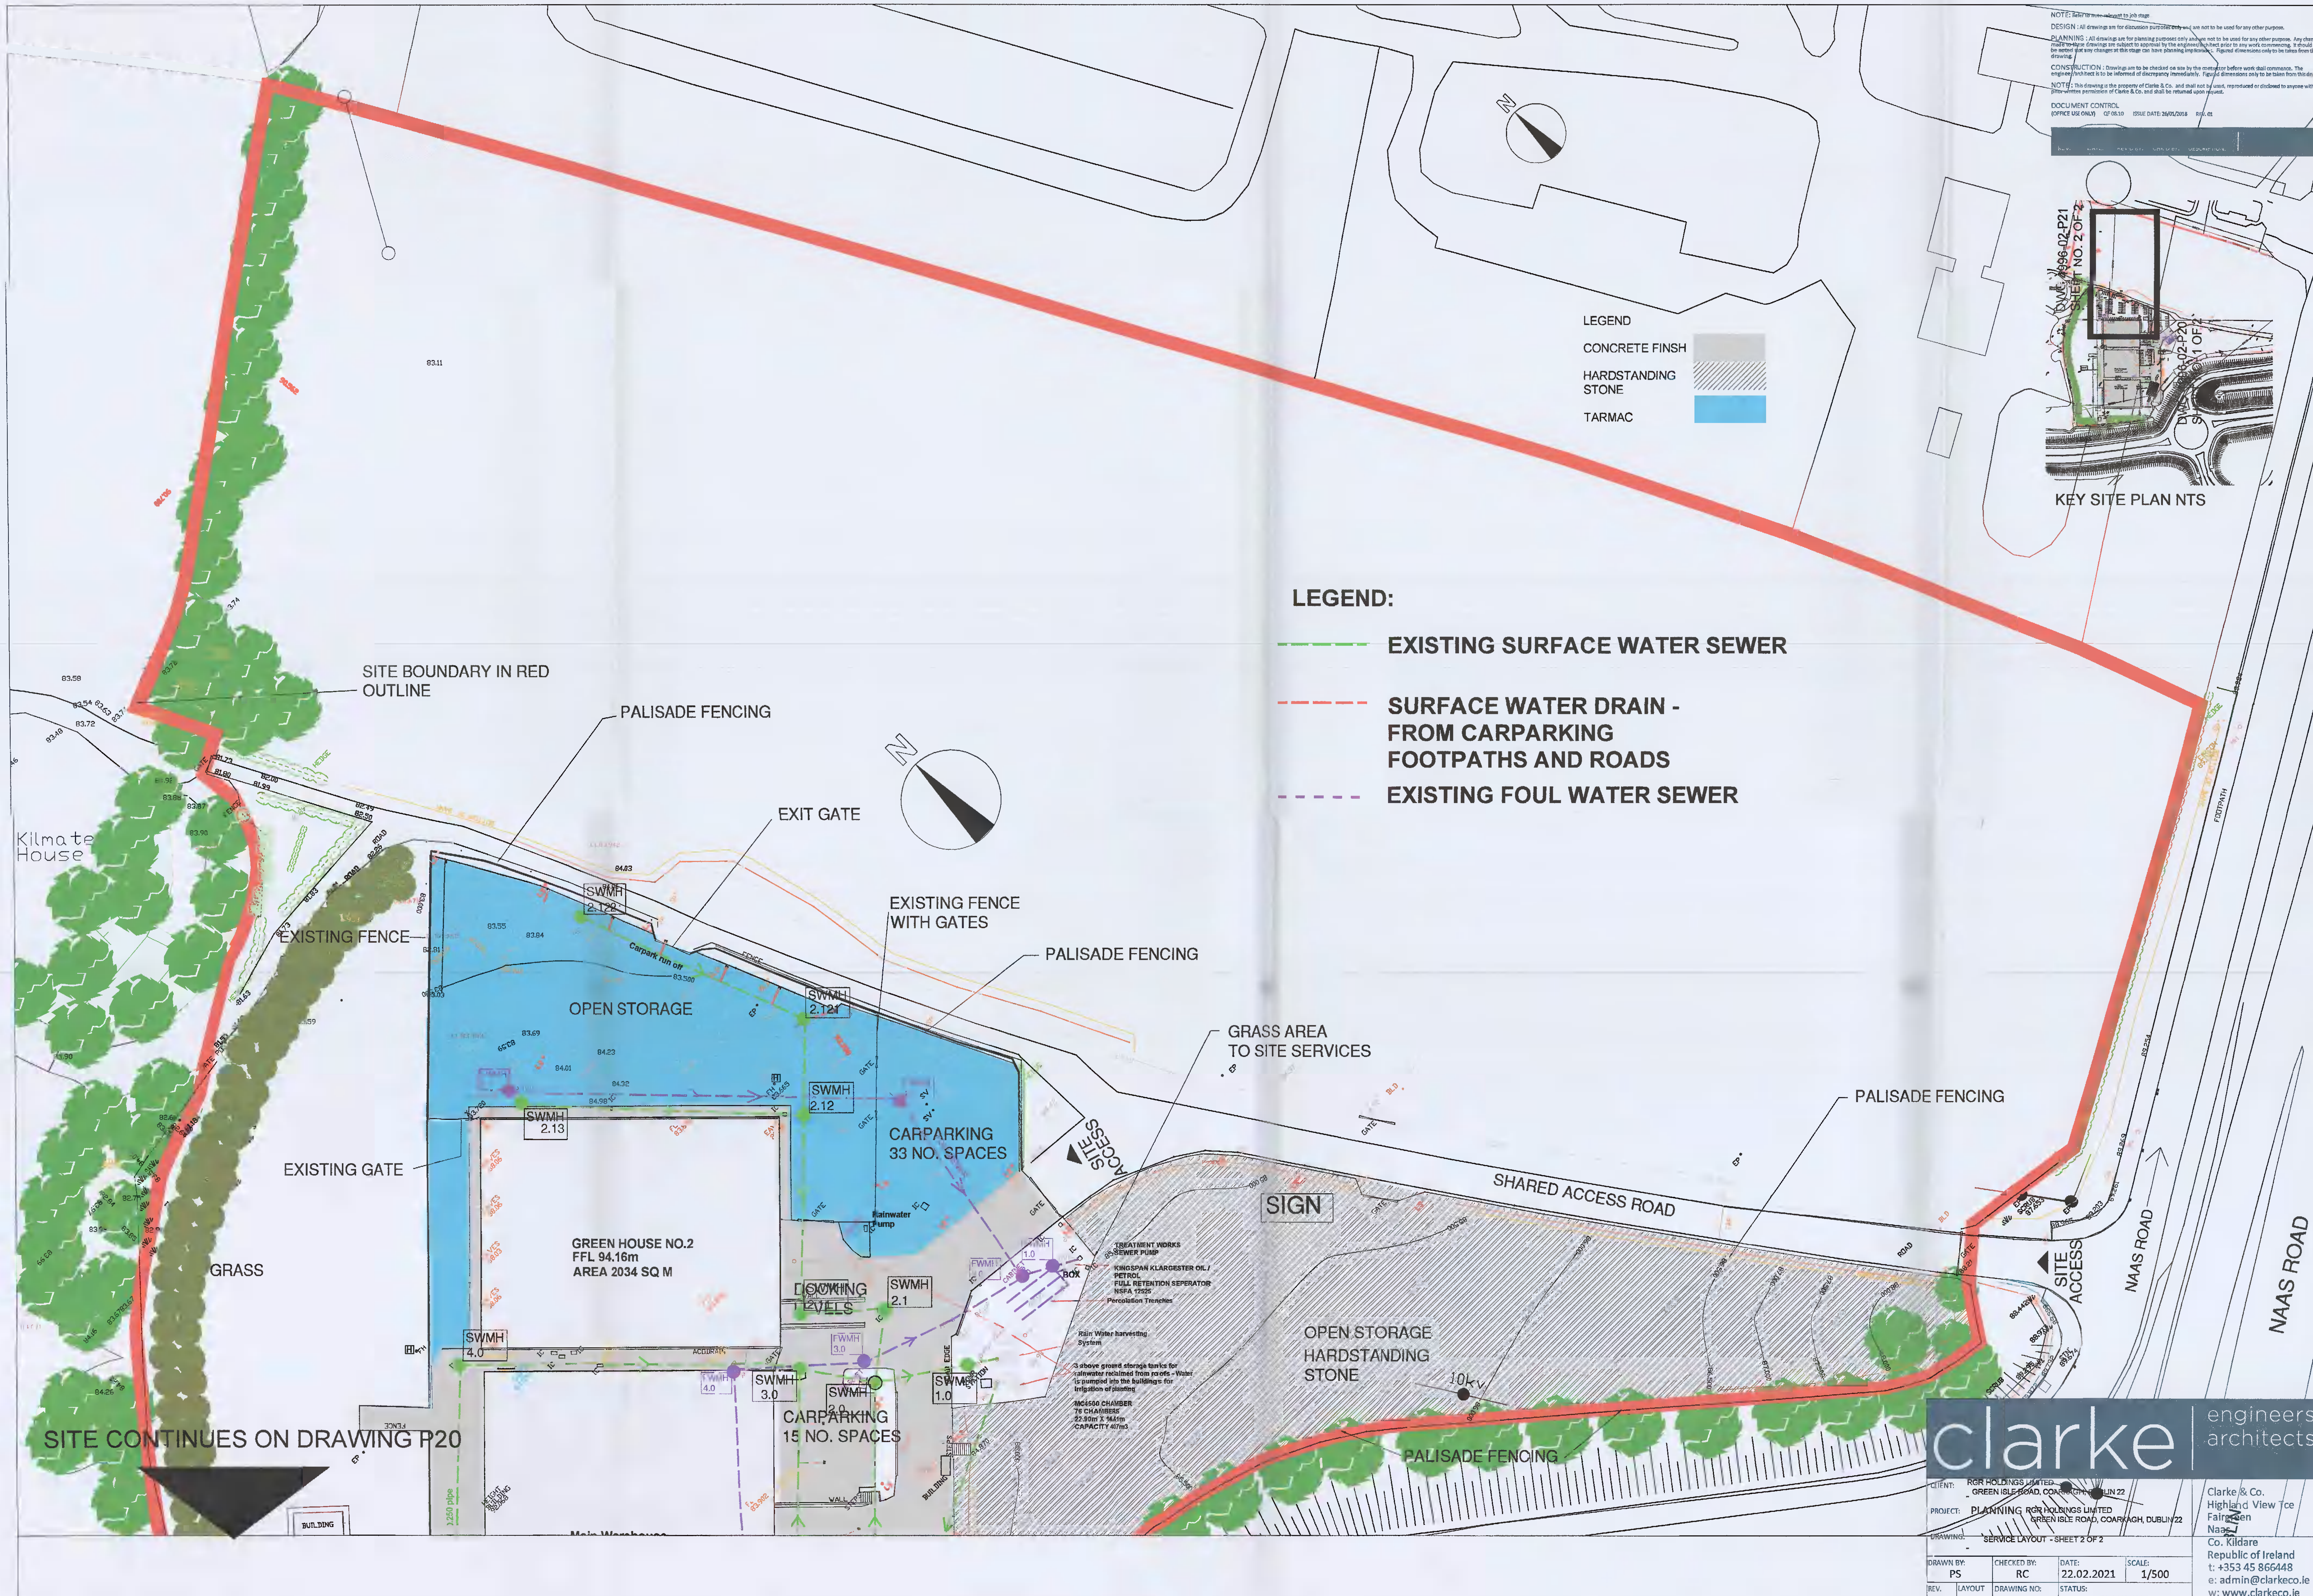
LEGEND
CONCRETE FINSH
HARDSTANDING STONE
TARMAC
LEGEND:
EXISTING SURFACE WATER SEWER
SURFACE WATER DRAIN - FROM CARPARKING FOOTPATHS AND ROADS
EXISTING FOUL WATER SEWER
KEY SITE PLAN NTS
DWG. 4996-02-P21 SHEET NO. 2 OF 2
DWG. 4996-02-P20 SHEET NO. 1 OF 2
SITE BOUNDARY IN RED OUTLINE
PALISADE FENCING
EXIT GATE
EXISTING FENCE WITH GATES
PALISADE FENCING
GRASS AREA TO SITE SERVICES
PALISADE FENCING
SHARED ACCESS ROAD
SIGN
SITE ACCESS
SITE ACCESS
NAAS ROAD
NAAS ROAD
FOOTPATH
OPEN STORAGE HARDSTANDING STONE
PALISADE FENCING
10kV
EXISTING FENCE
EXISTING GATE
GRASS
Kilmate House
OPEN STORAGE
CARPARKING 33 NO. SPACES
CARPARKING 15 NO. SPACES
GREEN HOUSE NO.2
FFL 94.16m
AREA 2034 SQ M
SWMH 2.122
SWMH 2.121
SWMH 2.12
SWMH 2.13
SWMH 2.1
SWMH 1.0
SWMH 2.0
SWMH 3.0
SWMH 4.0
FWMH 1.0
FWMH 3.0
FWMH 4.0
LOADING LEVELS
Carpark run off
Rainwater Pump
TREATMENT WORKS SEWER PUMP
KINGSPAN KLARGESTER OIL / PETROL FULL RETENTION SEPERATOR NSFA 12525
Percolation Trenches
Rain Water harvesting System
MC4500 CHAMBER 76 CHAMBERS 22.90m X 14.41m CAPACITY 407m3
SITE CONTINUES ON DRAWING P20
clarke | engineers architects
Clarke & Co.
Highland View Tce
Fairgreen
Naas
Co. Kildare
Republic of Ireland
t: +353 45 866448
e: admin@clarkeco.ie
w: www.clarkeco.ie
CLIENT: RGR HOLDINGS LIMITED GREEN ISLE ROAD, COARKAGH, DUBLIN 22
PROJECT: PLANNING RGR HOLDINGS LIMITED GREEN ISLE ROAD, COARKAGH, DUBLIN 22
DRAWING: SERVICE LAYOUT - SHEET 2 OF 2
DRAWN BY: PS
CHECKED BY: RC
DATE: 22.02.2021
SCALE: 1/500
REV. 0
LAYOUT A1
DRAWING NO: 4996-02-P21
STATUS: PLANNING