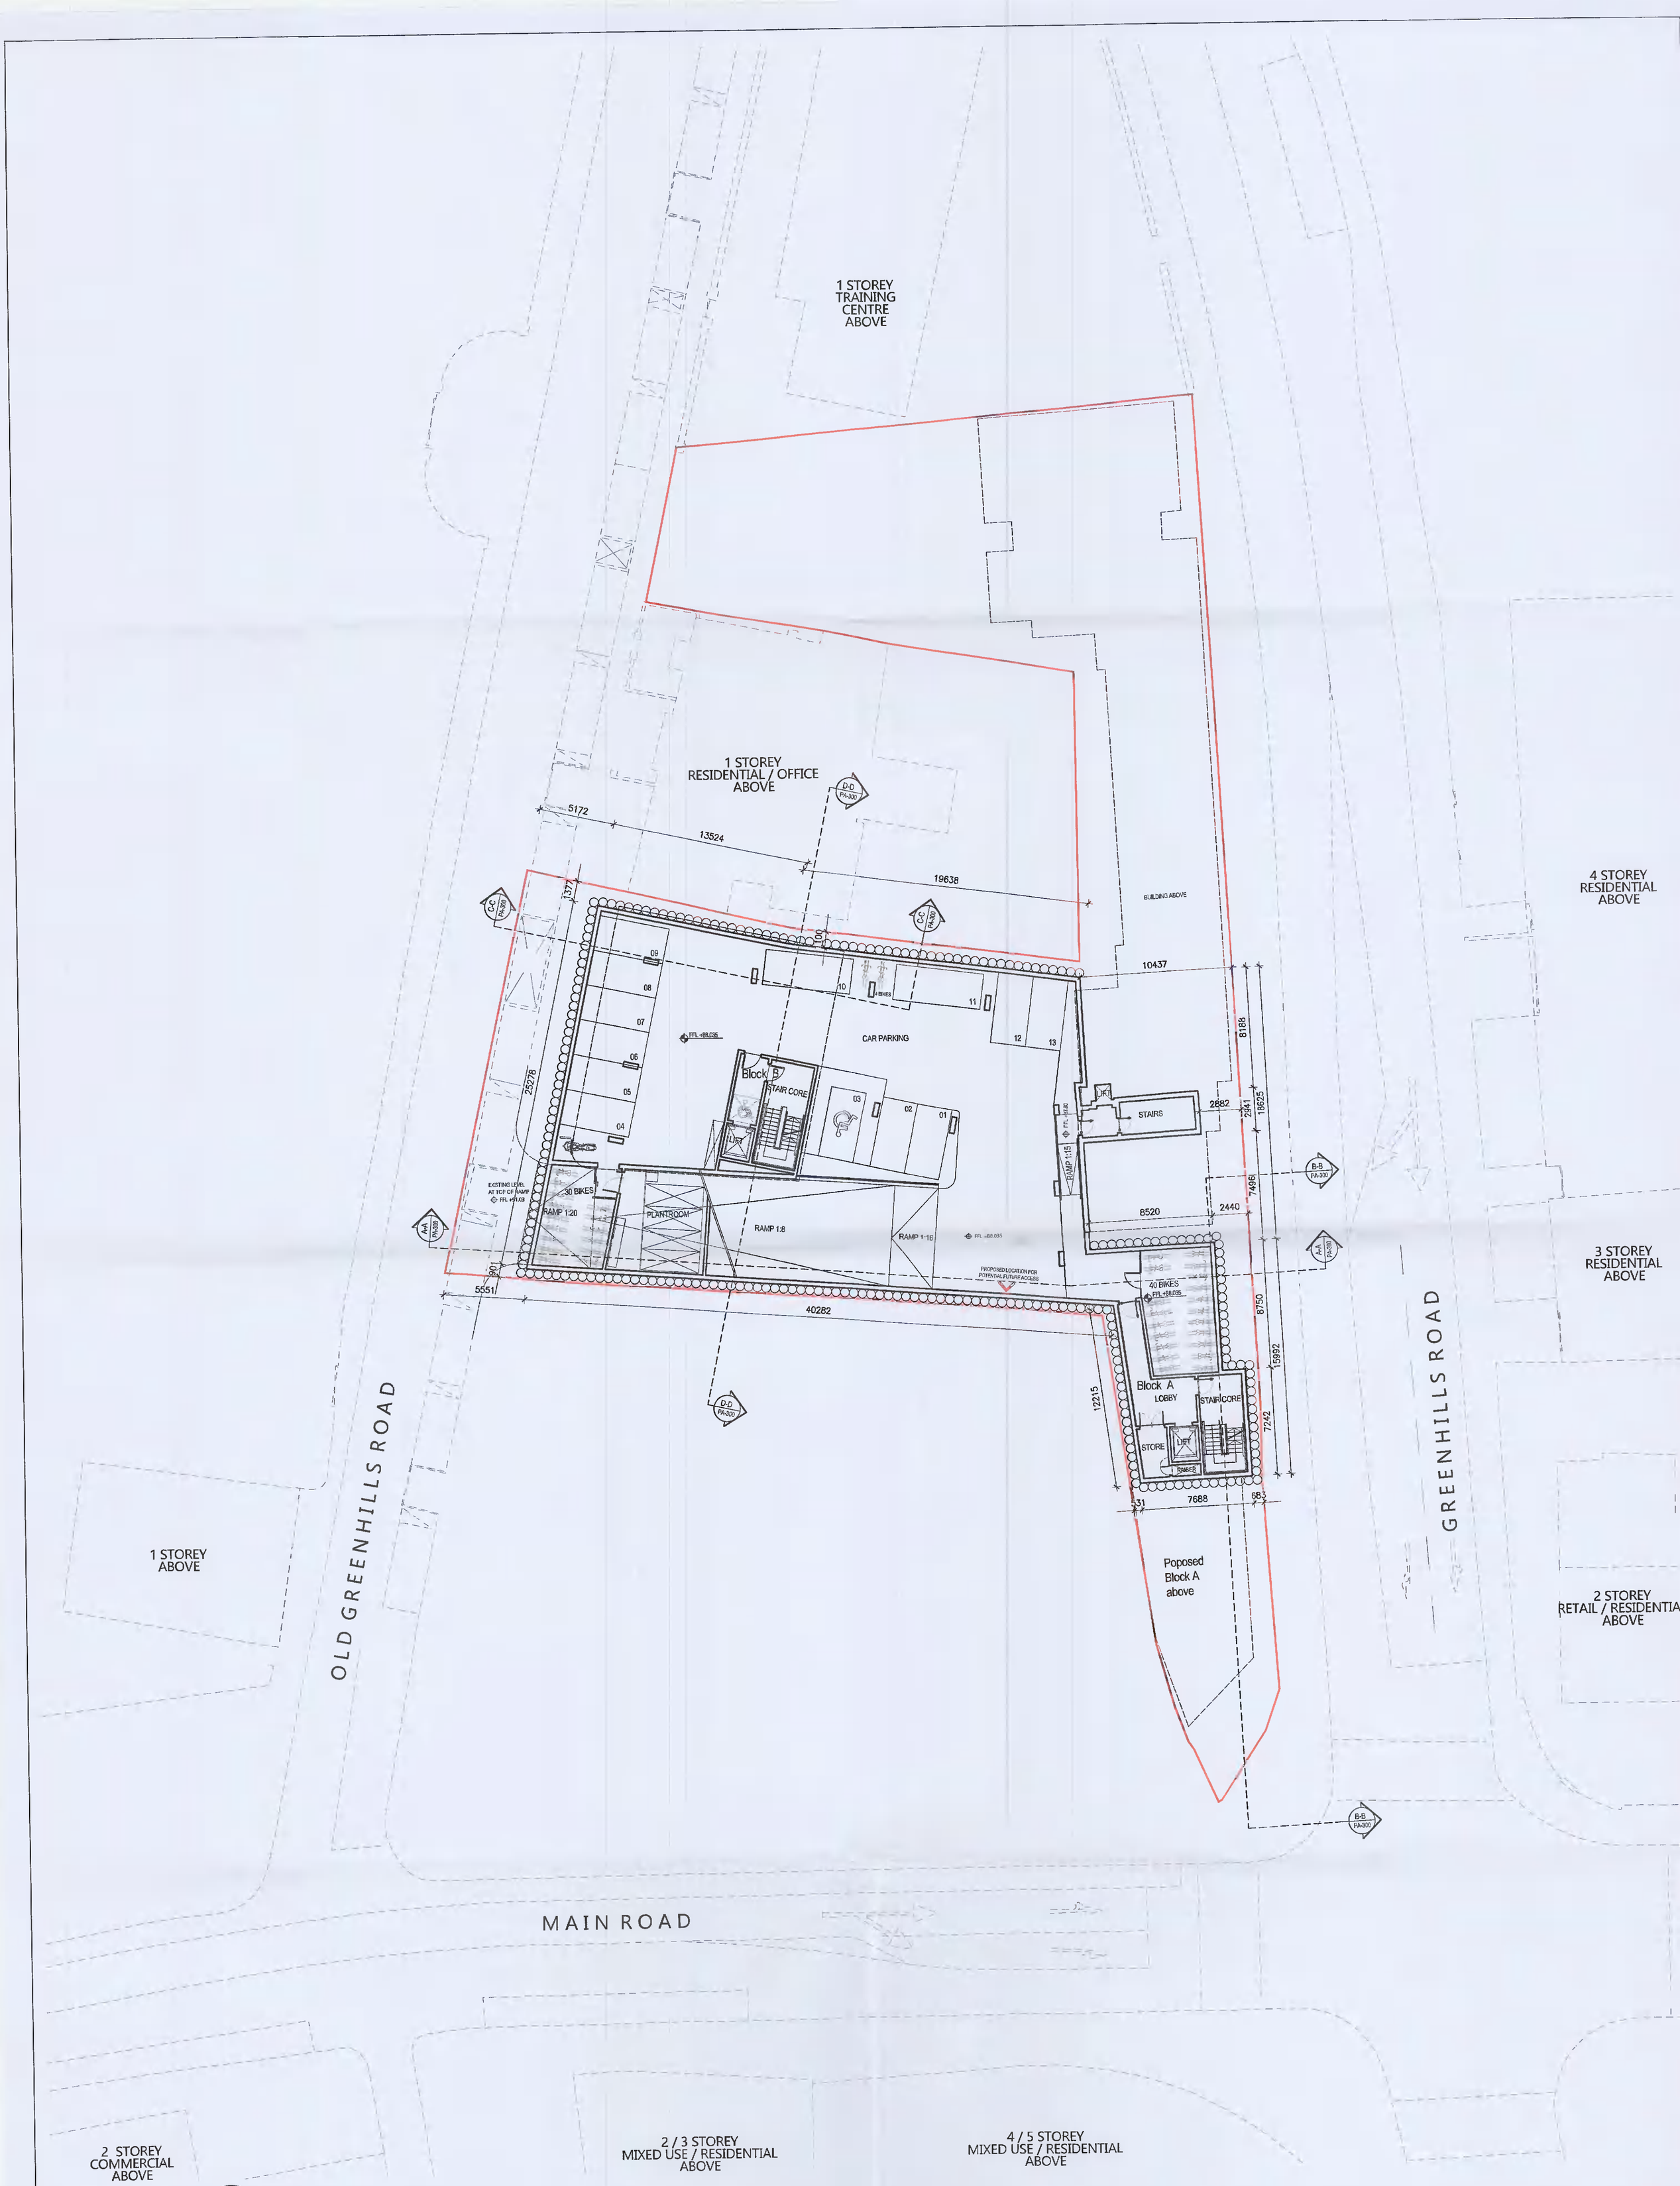

1 PROPOSED BASEMENT PLAN
PA-206
Scale: 1:200

COPYRIGHT:
The design and details shown on this drawing are applicable to their project only and may not be reproduced in whole or in part or be used for any other project or purpose without the written permission of TOT Architects with whom copyright resides.

DO NOT SCALE from this drawing.
Use figured dimensions. Contractor to check all dimensions on site prior to commencement of works. Any discrepancies are to be referred to the ARCHITECT.

KEY PLAN:

N

REVISIONS

DATE	REV.	BY.	CHECKED	DESCRIPTION
17.05.2021	*	WK	BM	ISSUED FOR PLANNING

DATE: APRIL 2021
SCALE: 1:200
DRAWN: JM / WK
CHECKED: BM
JOB NO: 19-118
FILE NAME:
SHEET SIZE: A1P
REVISION: *

PROJECT: GREENHILLS ROAD DEVELOPMENT
STAGE: PLANNING
DRAWING TITLE: PROPOSED BASEMENT PLAN

TOT ARCHITECT
REGISTERED OFFICE
49 Upper Mount Street
Dublin 2, D02 FR85, Ireland
T +353 1
W www.to
E info@

DRAWING NO: 19118-PA-206