5 Masterplan Key
1 : 5000

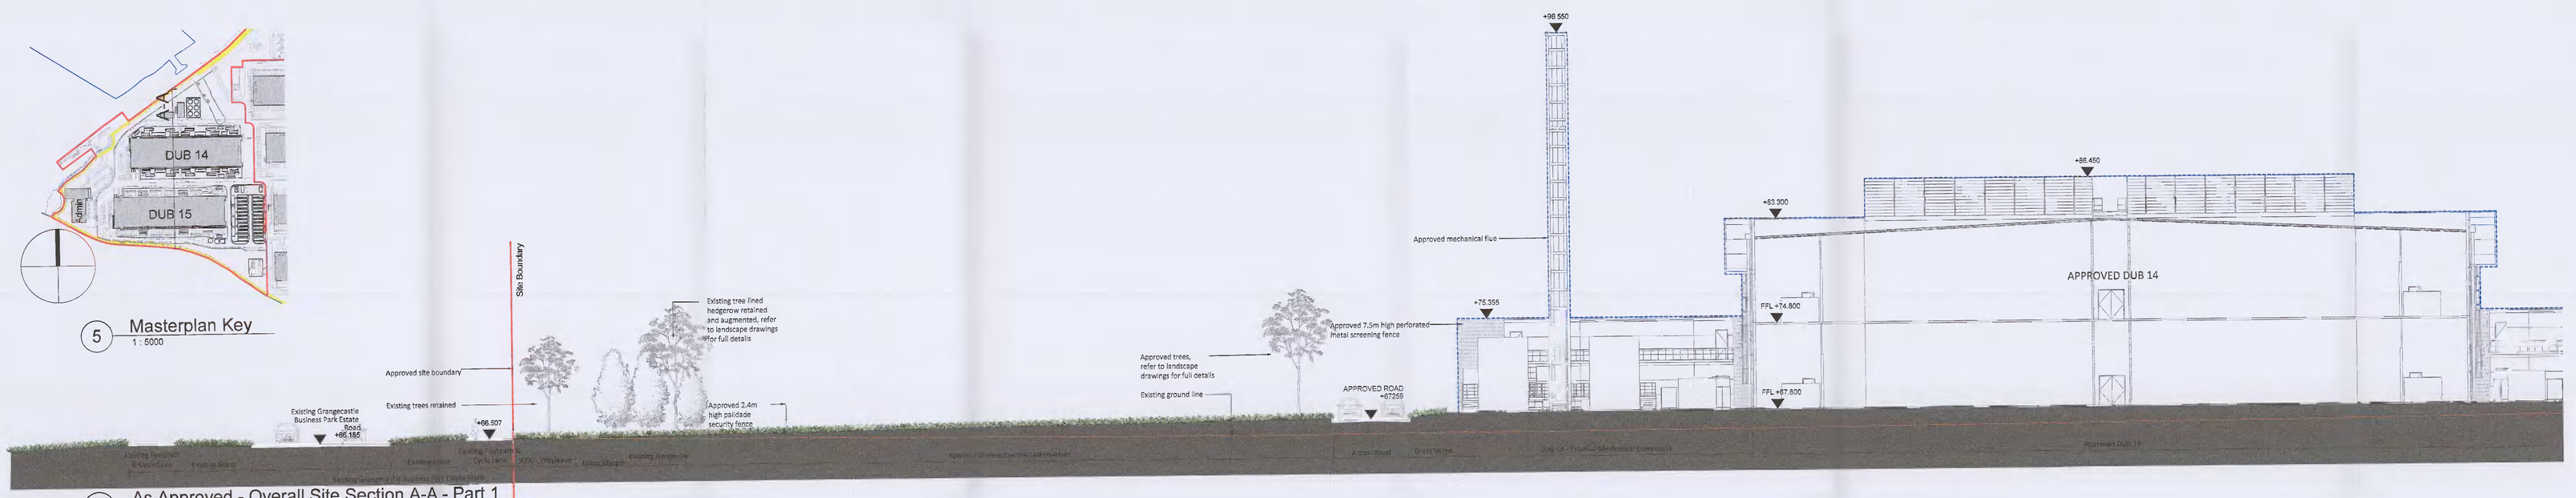
+98.550
Approved mechanical flue
+83.300
+86.450
APPROVED DUB 14
Approved 7.5m high perforated metal screening fence
FFL +74.800
FFL +67.800
Approved trees, refer to landscape drawings for full details
Existing ground line
Site Boundary
Existing tree lined hedgerow retained and augmented, refer to landscape drawings for full details
Approved site boundary
Existing trees retained
Approved 2.4m high palisade security fence
Existing Grangecastle Business Park Estate Road
+66.185
Existing Footpath
Existing Kerb
Existing Hedgerow
Existing Ground Level
Existing Ditch
