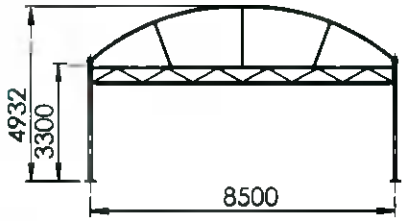

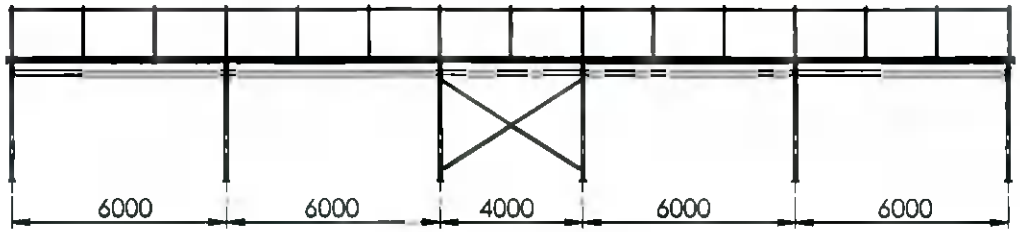

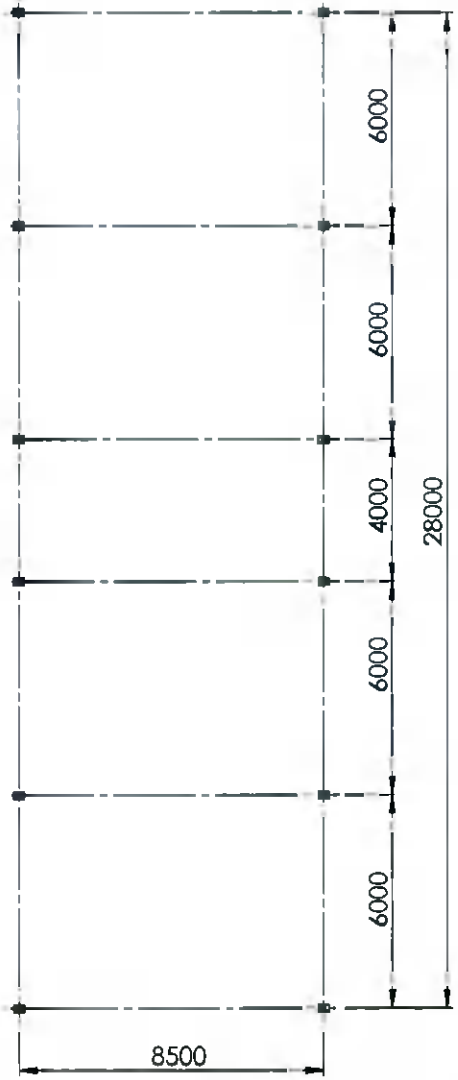

UNLESS OTHERWISE SPECIFIED
DIMENSIONS ARE IN MILLIMETERS
SURFACE FINISH:
TOLERANCES:
LINEAR:
ANGULAR:

FIRST ANGLE PROJECTION

	NAME	SIGNATURE	DATE
DRAWN			
CHK'D			
APPV'D			

This drawing contains information which is the property of Colm Warren Polyhouses Ltd. This drawing is received in confidence and its contents may not be disclosed without the prior written consent of Colm warren Polyhouses Ltd.

WELD TYPE: 6mm Fillet U.N.O.
MATERIAL GRADE: S235 U.N.O.
FINISH: Galvanised U.N.O.
BOLTS AND FIXINGS GRADE 8.8 U.N.O.
DEBUR AND BREAK SHARP EDGES U.N.O.

EXECUTION CLASS 2
EN 1090-1

COLM WARREN POLYHOUSES LTD
Kilmurray, Trim, Co. Meath.

TITLE
EDUCATE TOGETHER LUCAN

DWG NO

A3

REVISION

SCALE 1:100

SHEET 1 OF 1