ALL DIMENSIONS TO BE CHECKED ON SITE
NO DIMENSIONS TO BE SCALED FROM THIS DRAWING
DRAWING IS TO BE READ IN CONJUNCTION WITH RELEVANT CONSULTANTS DRAWINGS

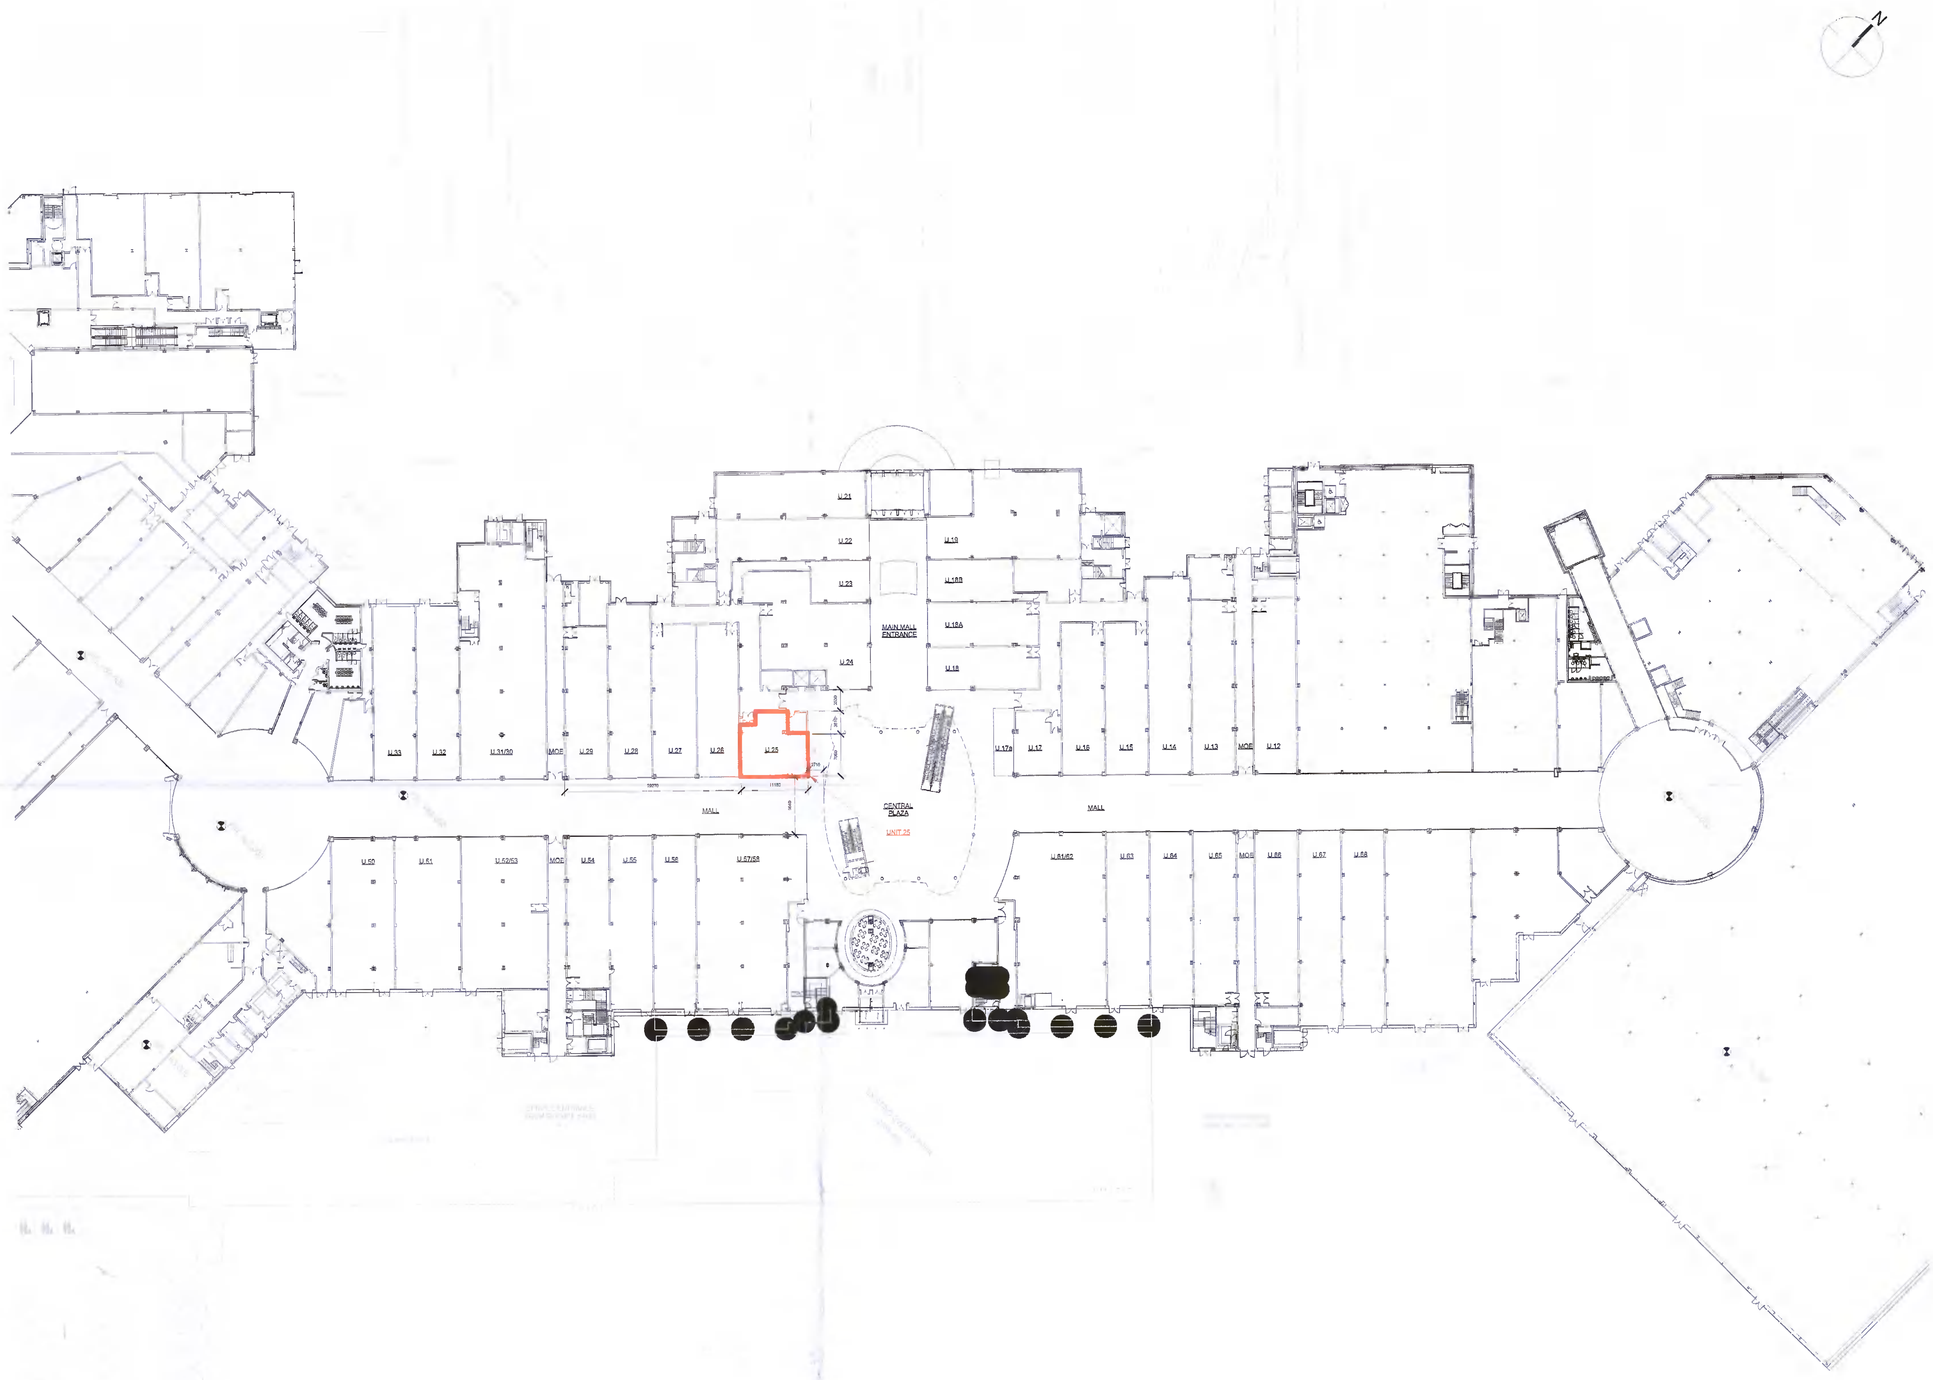

1 SITE LAYOUT - UNIT 25
0252 SCALE 1 : 500

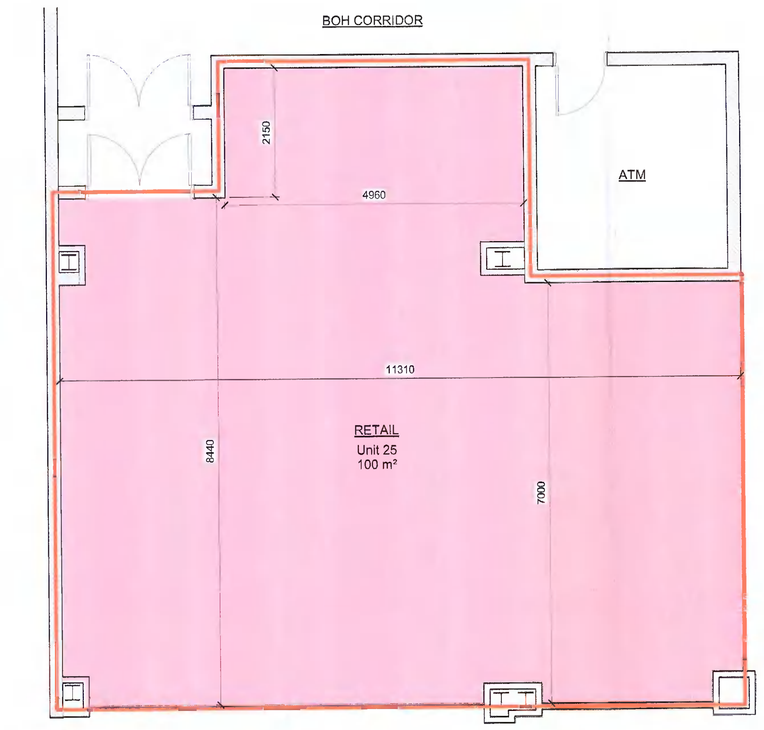

2 UNIT 25 - CURRENT FLOOR PLAN
0252 SCALE 1 : 50

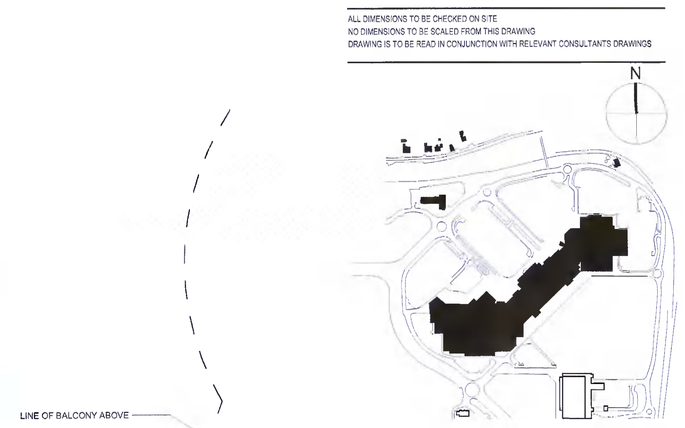

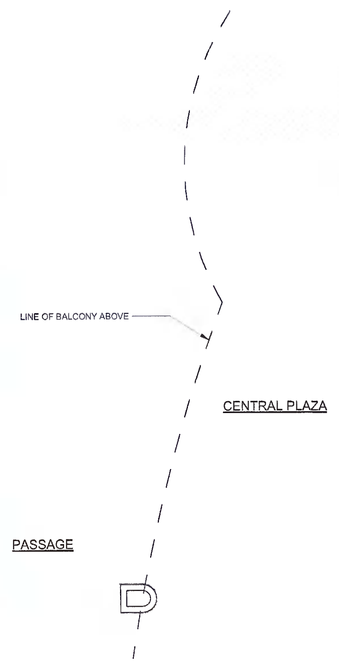

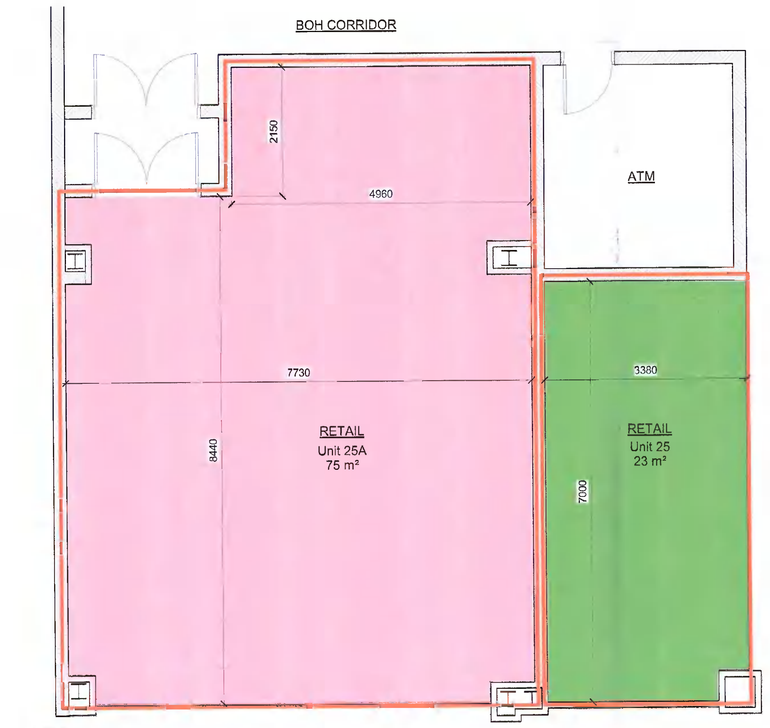

3 UNIT 25 - PROPOSED FLOOR PLAN
0252 SCALE 1 : 50

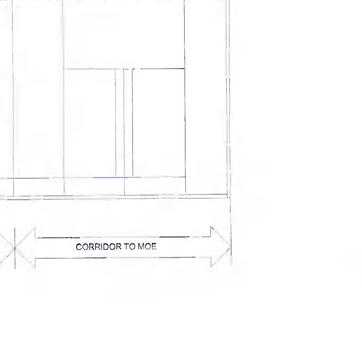

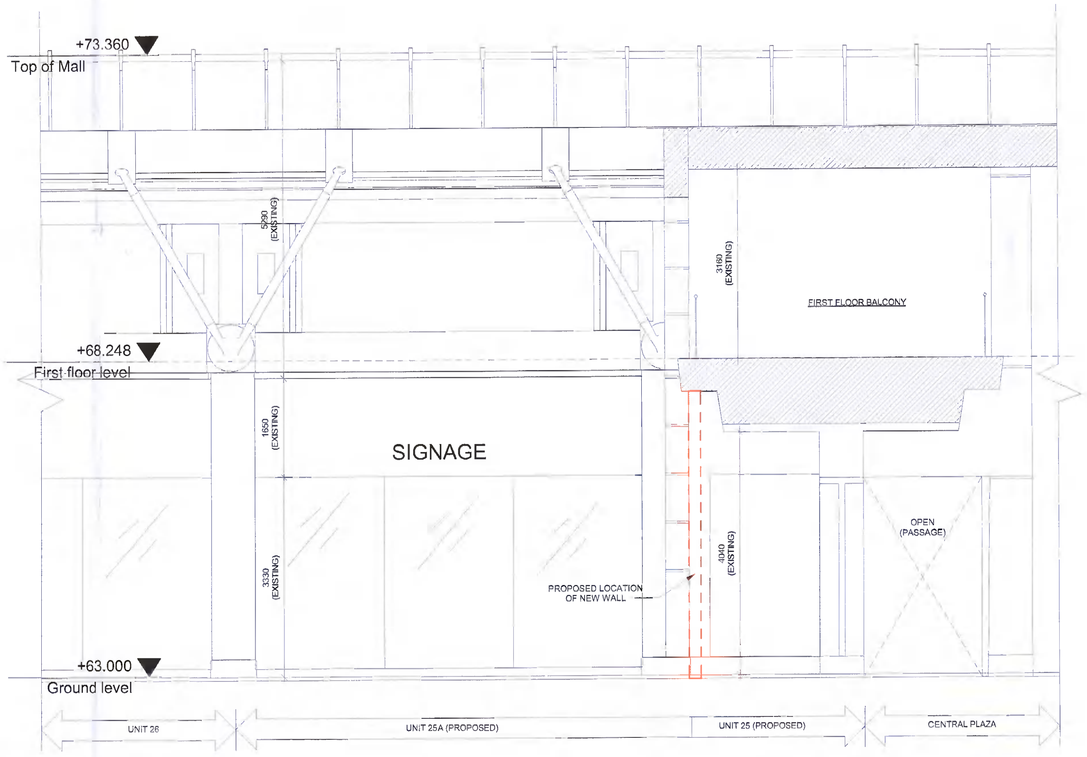

4 UNIT 25 SOUTH ELEVATION (NO CHANGES PROPOSED)
0252 SCALE 1 : 50

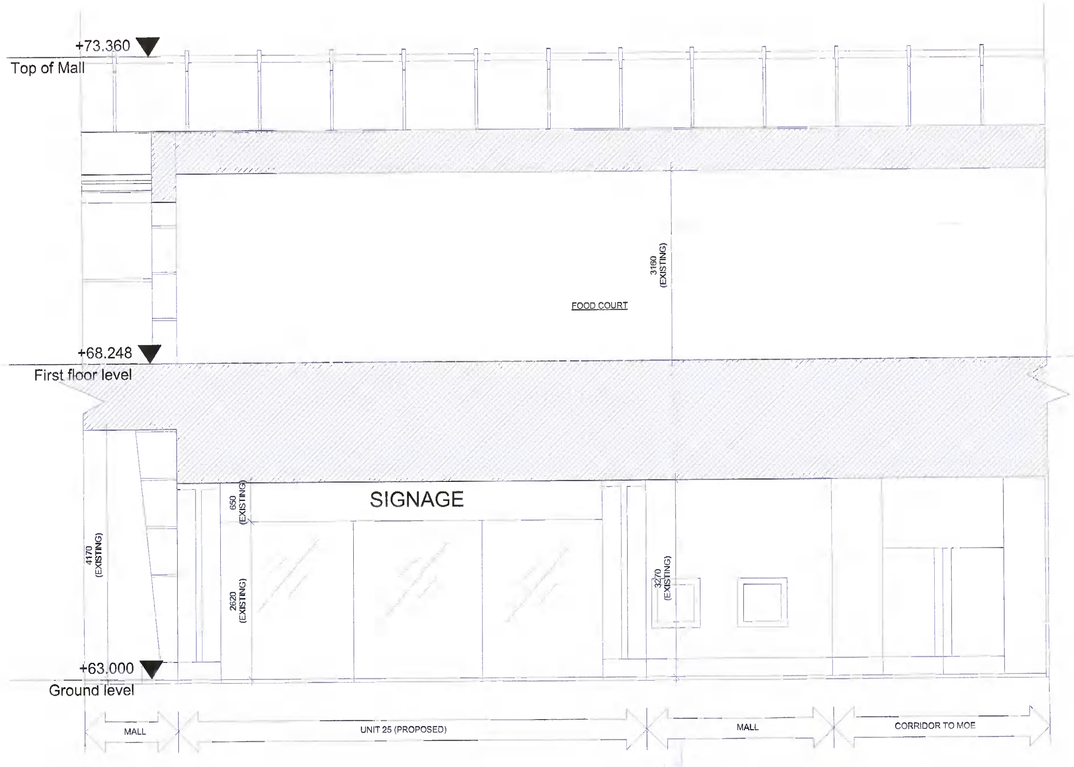

5 UNIT 25 EAST ELEVATION (NO CHANGES PROPOSED)
0252 SCALE: 1:50

REV	DATE	DESCRIPTION	DRN	CKH
P01	2021.10.07	ISSUED FOR INFORMATION / SEC 5 DECLARATION	YF	RB

STATUS CODE DESCRIPTION
ISSUED FOR PLANNING APPROVAL

CLIENT
LIFFEY VALLEY MANAGMENT LTD.

PROJECT
LIFFEY VALLEY SHOPPING CENTRE

DRAWING
UNIT 25 PLANS AND ELEVATIONS

PROJECT NUMBER	DATE
55-0256	07/10/2021
SCALE@ A0	DRAWN/CHECKED
As indicated	YF/ RB

STATUS CODE	DRAWING NUMBER	REVISION
A1	LVSC-HJL-25-GF-DR-A-0252	P01

Henry J Lyons
Architecture + Interiors
henryjlyons.com
+353 1 888 3333
info@henryjlyons.com
51-54 Pearse Street
Dublin D02 KA66