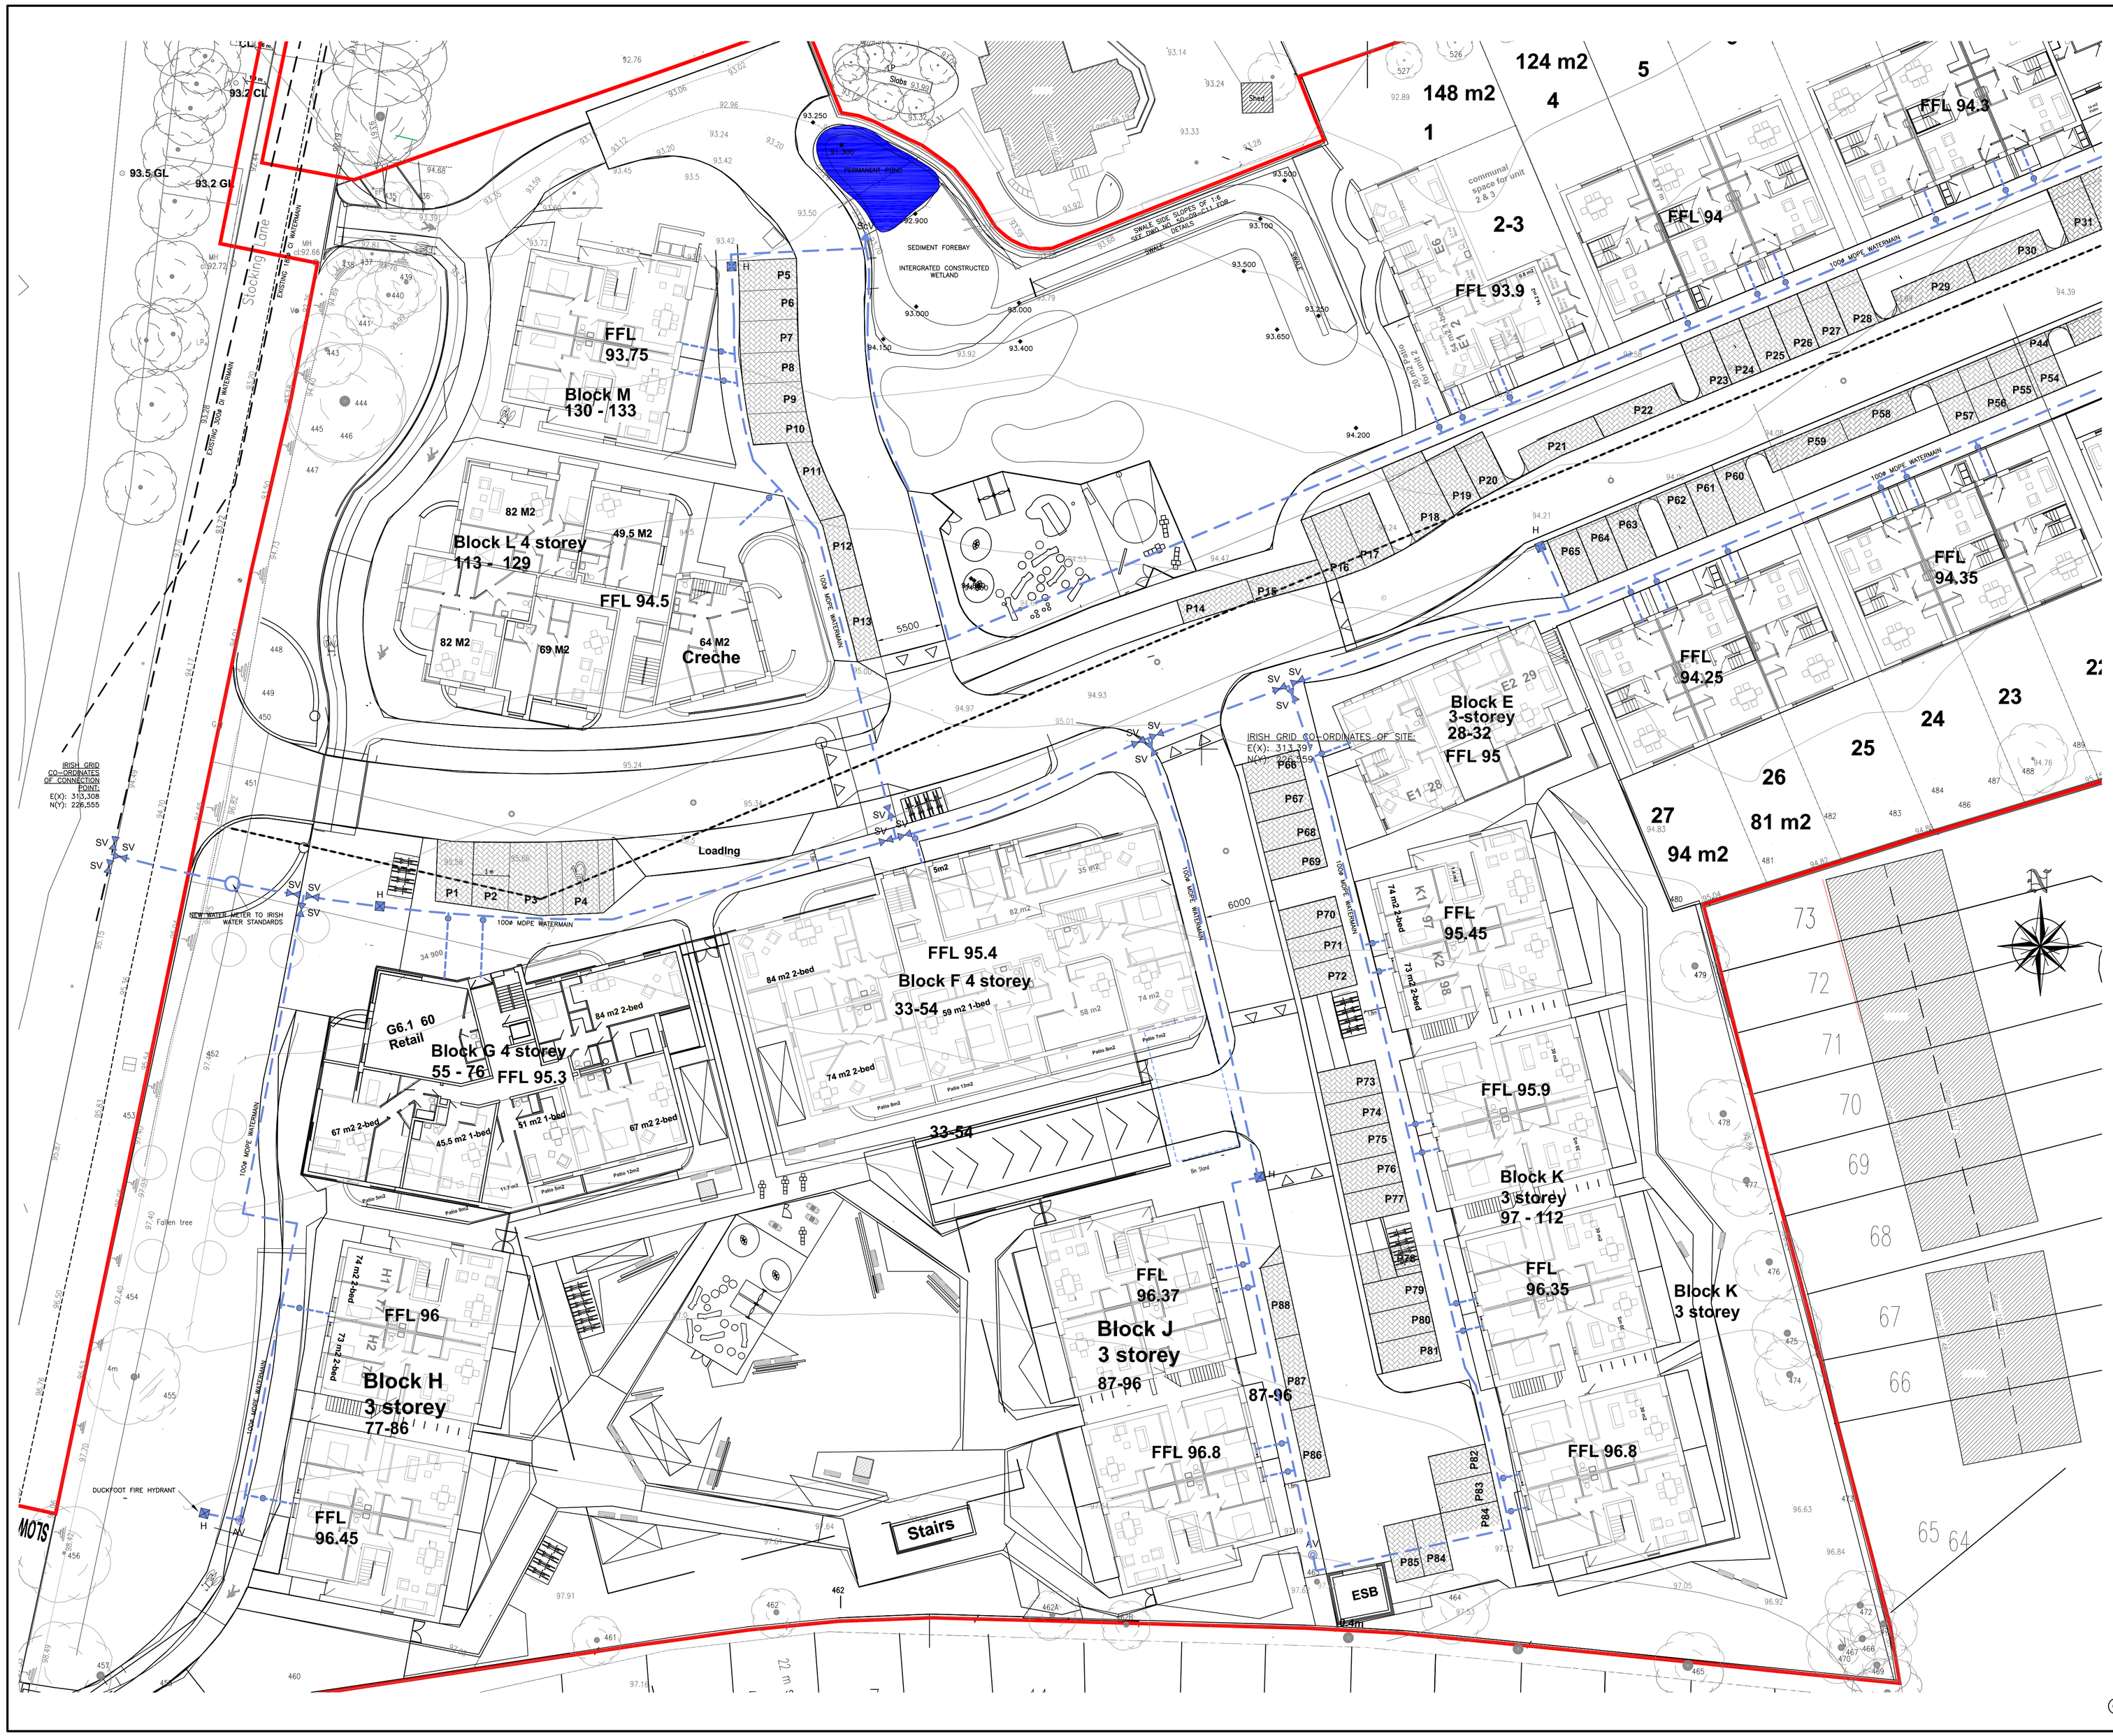

NOTES:
OBA CONSULTING CIVIL & STRUCTURAL ENGINEERS
THIS DRAWING AND ALL DESIGN HEREON IS THE COPYRIGHT OF THE CONSULTANTS AND MUST NOT BE REPRODUCED WITHOUT THEIR WRITTEN CONSENT.

ALL DRAWINGS REMAIN THE PROPERTY OF THE CONSULTANTS.

FIGURED DIMENSIONS ONLY TO BE TAKEN FROM THIS DRAWING.
DO NOT SCALE.
ALL DIMENSIONS TO BE CHECKED ON SITE.

CONSULTANTS TO BE INFORMED OF ANY DISCREPANCIES BEFORE WORK COMMENCES

WATER LEGEND:

- PROPOSED WATERMAIN
- SV — PROPOSED SLUICE VALVE
- H — PROPOSED FIRE HYDRANT
- AV — PROPOSED AIRVALVE
- ScV — PROPOSED SCOUR VALVE
- PROPOSED 25mm Ø SERVICE PIPE & STOP COCK
- EXISTING WATERMAIN
- EXISTING SLUICE VALVE
- EX. H — EXISTING FIRE HYDRANT

ALL WATERMAINS ARE 100Ø MDPE 10 BAR UNLESS OTHERWISE NOTED.
HYDRANTS TO BE LAID NO CLOSER THAN 6 METRES FROM ANY BUILDING.

Rev	Date	Description	By	Chkd
W	07.09.'21	NEW LAYOUT	AM	COB
V	12.10.'20	NEW LAYOUT	AM	COB
U	08.09.'20	NEW LAYOUT	AM	COB
T	06.07.'20	BLOCK H SERVICE CONNECTION REVISED	AM	COB
S	30.06.'20	NEW LAYOUT	AM	COB
R	22.06.'20	NEW LAYOUT	AM	COB
Q	14.04.'20	NEW LAYOUT	AM	COB
P	09.08.'19	NEW LAYOUT	AM	COB
N	17.05.'19	NEW LAYOUT	AM	COB
M	25.04.'19	NEW LAYOUT	AM	COB
L	18.04.'19	SERVICE CONNECTIONS ADDED	AM	COB
K	05.03.'19	NEW LAYOUT	AM	COB
J	25.04.'18	REALIGNMENT OF ROADS 2 & 3	AM	COB
H	16.04.'18	LAYOUT REVISED, LEVELS ADJUSTED	AM	COB
G	10.04.'18	LAYOUT REVISED	AM	COB
F	03.04.'18	LAYOUT REVISED	AM	COB
E	28.02.'18	LAYOUT REVISED	AM	COB
D	12.02.'18	LAYOUT REVISED	AM	COB
C	16.08.'17	LAYOUT & LEVELS REVISED	AM	COB
B	05.07.'17	LAYOUT REVISED	AM	COB
A	20.06.'17	LAYOUT REVISED	AM	COB

Client
McCABE DURNEY BARNES

Project Title
HOUSING DEVELOPMENT AT STOCKING LANE, BALLYBODEN, DUBLIN 16

Drawing Title
WATERMAINS LAYOUT PLAN SHEET 1 OF 2

Architect
MATT BARNES

Scale 1:250@A1 | Date JUNE 2017
Drawn A. MANTHE | Chkd C. O'BRIEN
Cad File: P:\PROJECTS\50-09

OBA | CONSULTING CIVIL & STRUCTURAL ENGINEERS
The School Yard
1 Grantham Street
Dublin 8, Ireland
T: (353) 01 5350084
Web: www.obaconsulting.ie
E: ciaran@obaconsulting.ie

Drawing Status
PLANNING
Job Number
50-09
Drawing No.
C05
Revision
W

©