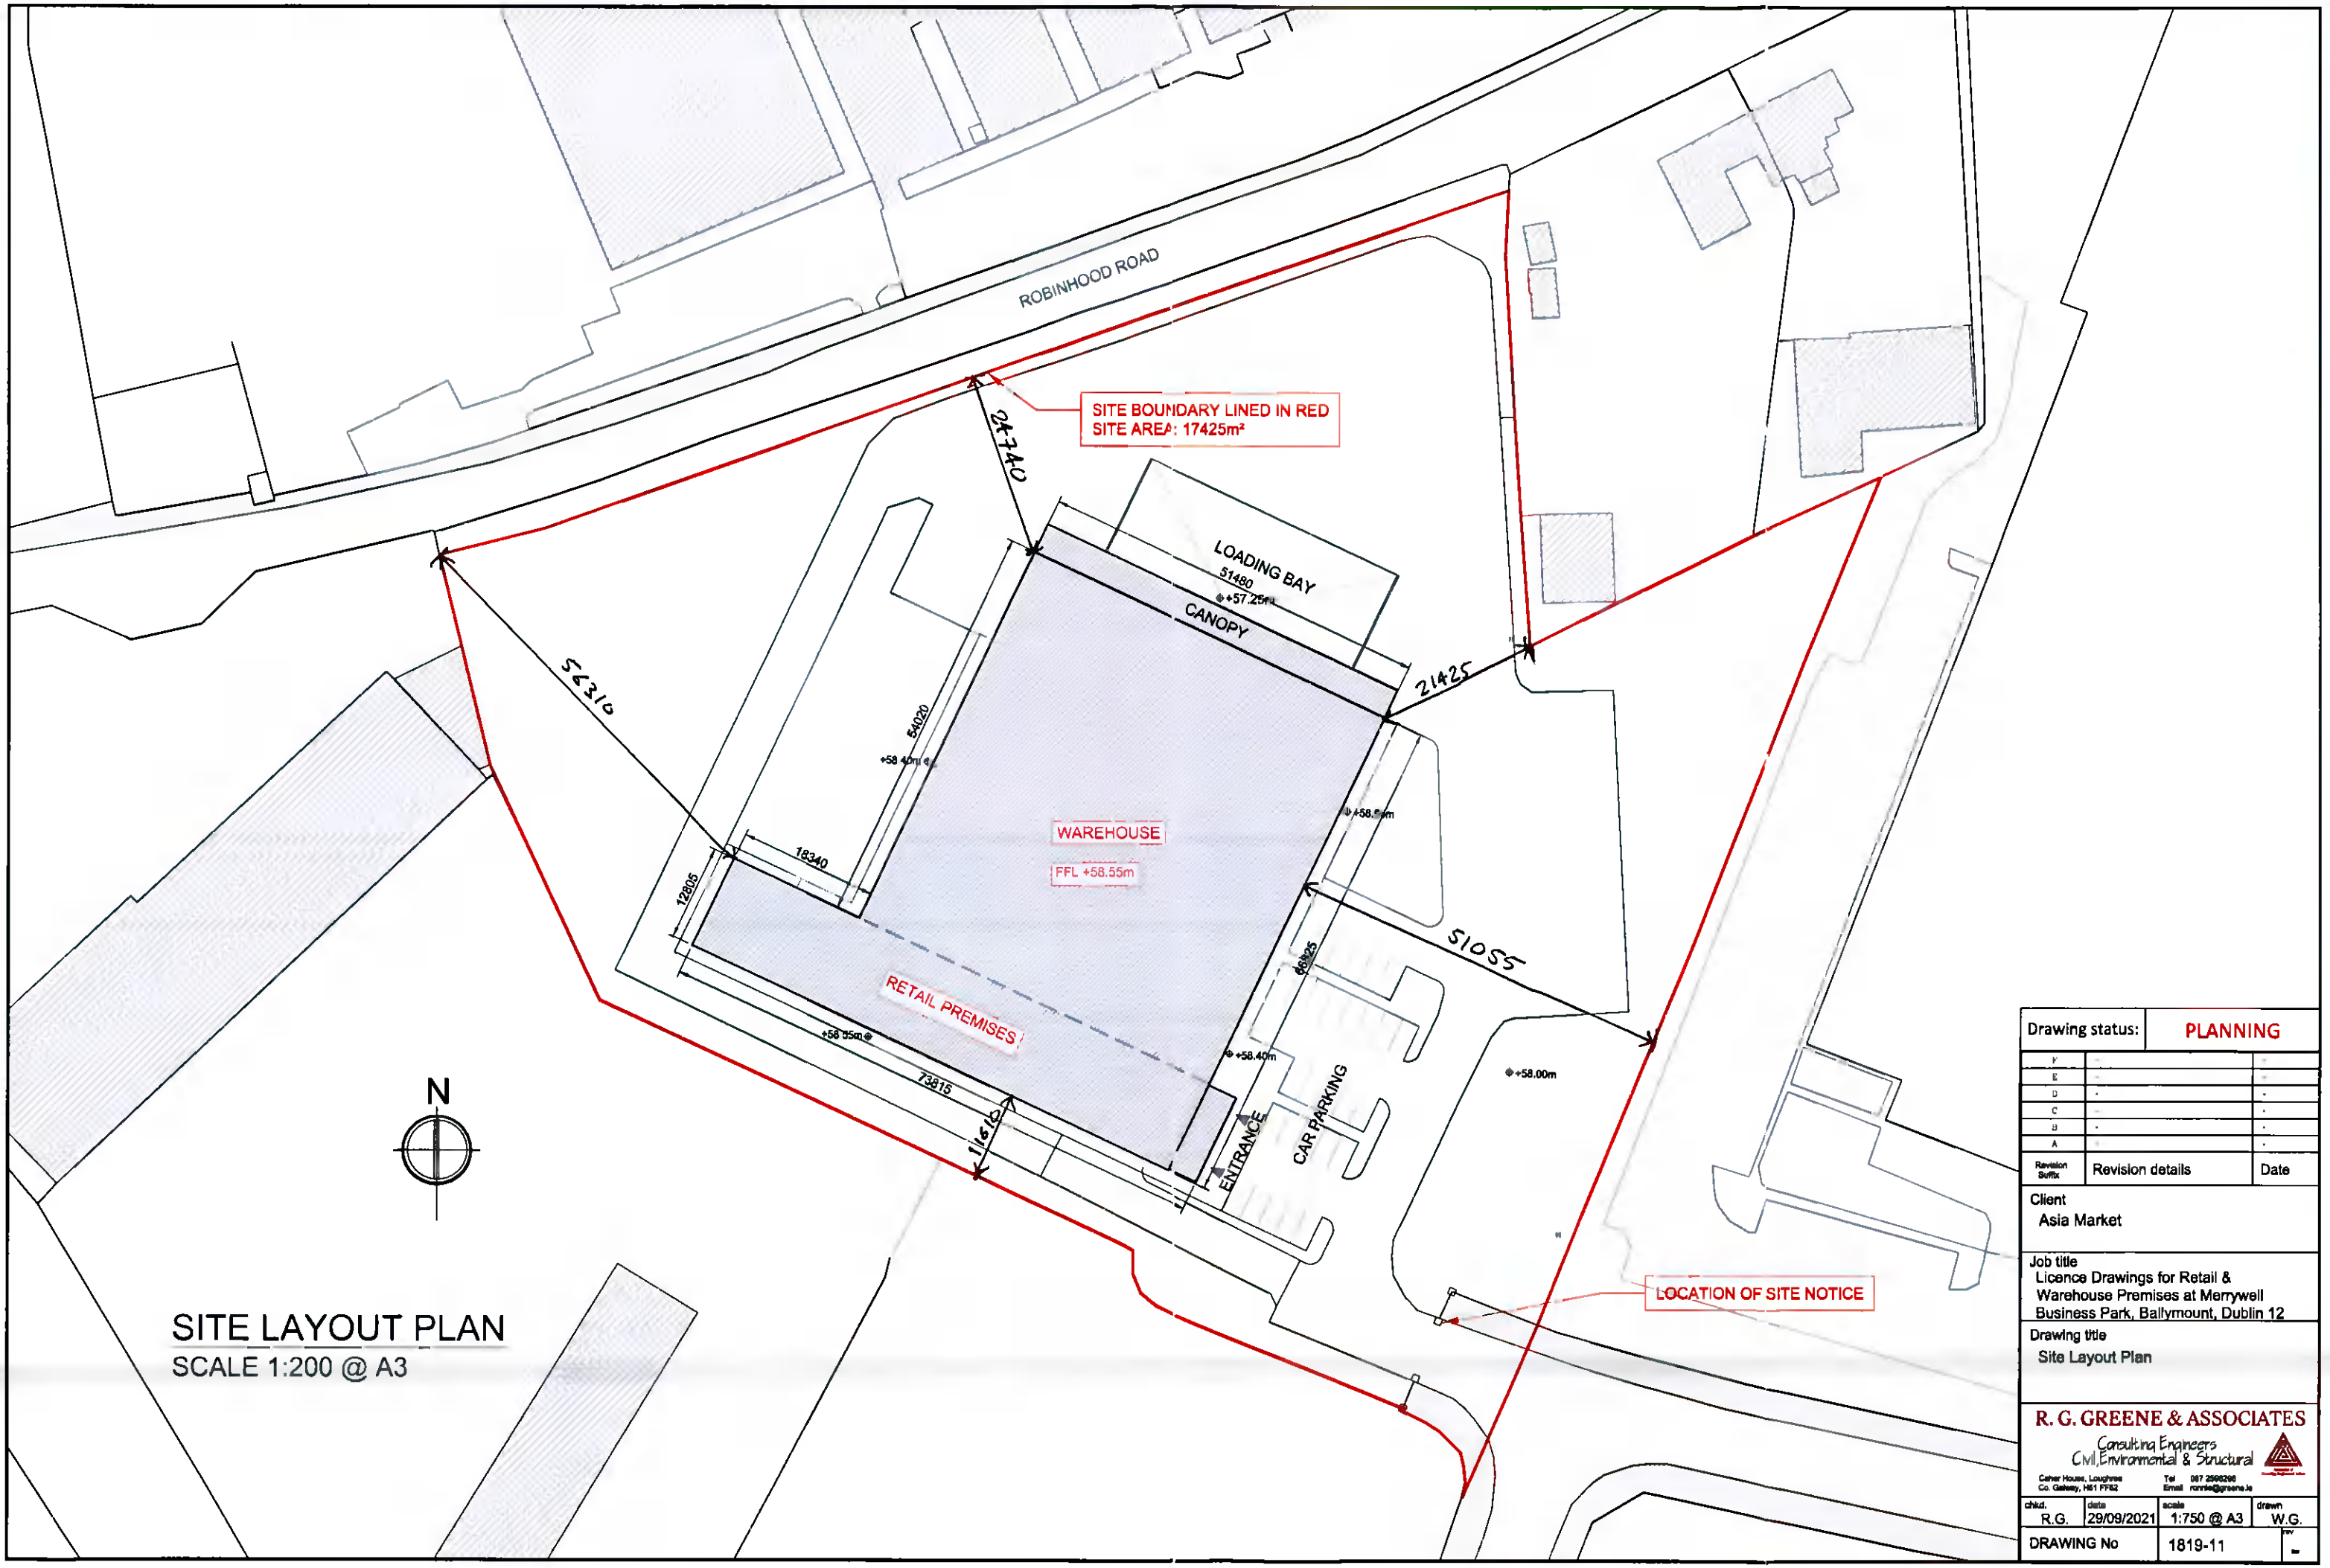

SITE LAYOUT PLAN

SCALE 1:200 @ A3

Drawing status:	PLANNING	
Y	-	-
E	-	-
D	-	-
C	-	-
B	-	-
A	-	-
Revision Suffix	Revision details	Date

Client
Asia Market

Job title
Licence Drawings for Retail & Warehouse Premises at Merrywell Business Park, Ballymount, Dublin 12

Drawing title
Site Layout Plan

R. G. GREENE & ASSOCIATES
Consulting Engineers
Civil, Environmental & Structural
Ceher House, Loughrea
Co. Galway, H61 FF82
Tel 087 2560266
Email ronnie@rgreene.ie

chkd.	date	scale	drawn
R.G.	29/09/2021	1:750 @ A3	W.G.

DRAWING No 1819-11 rev -