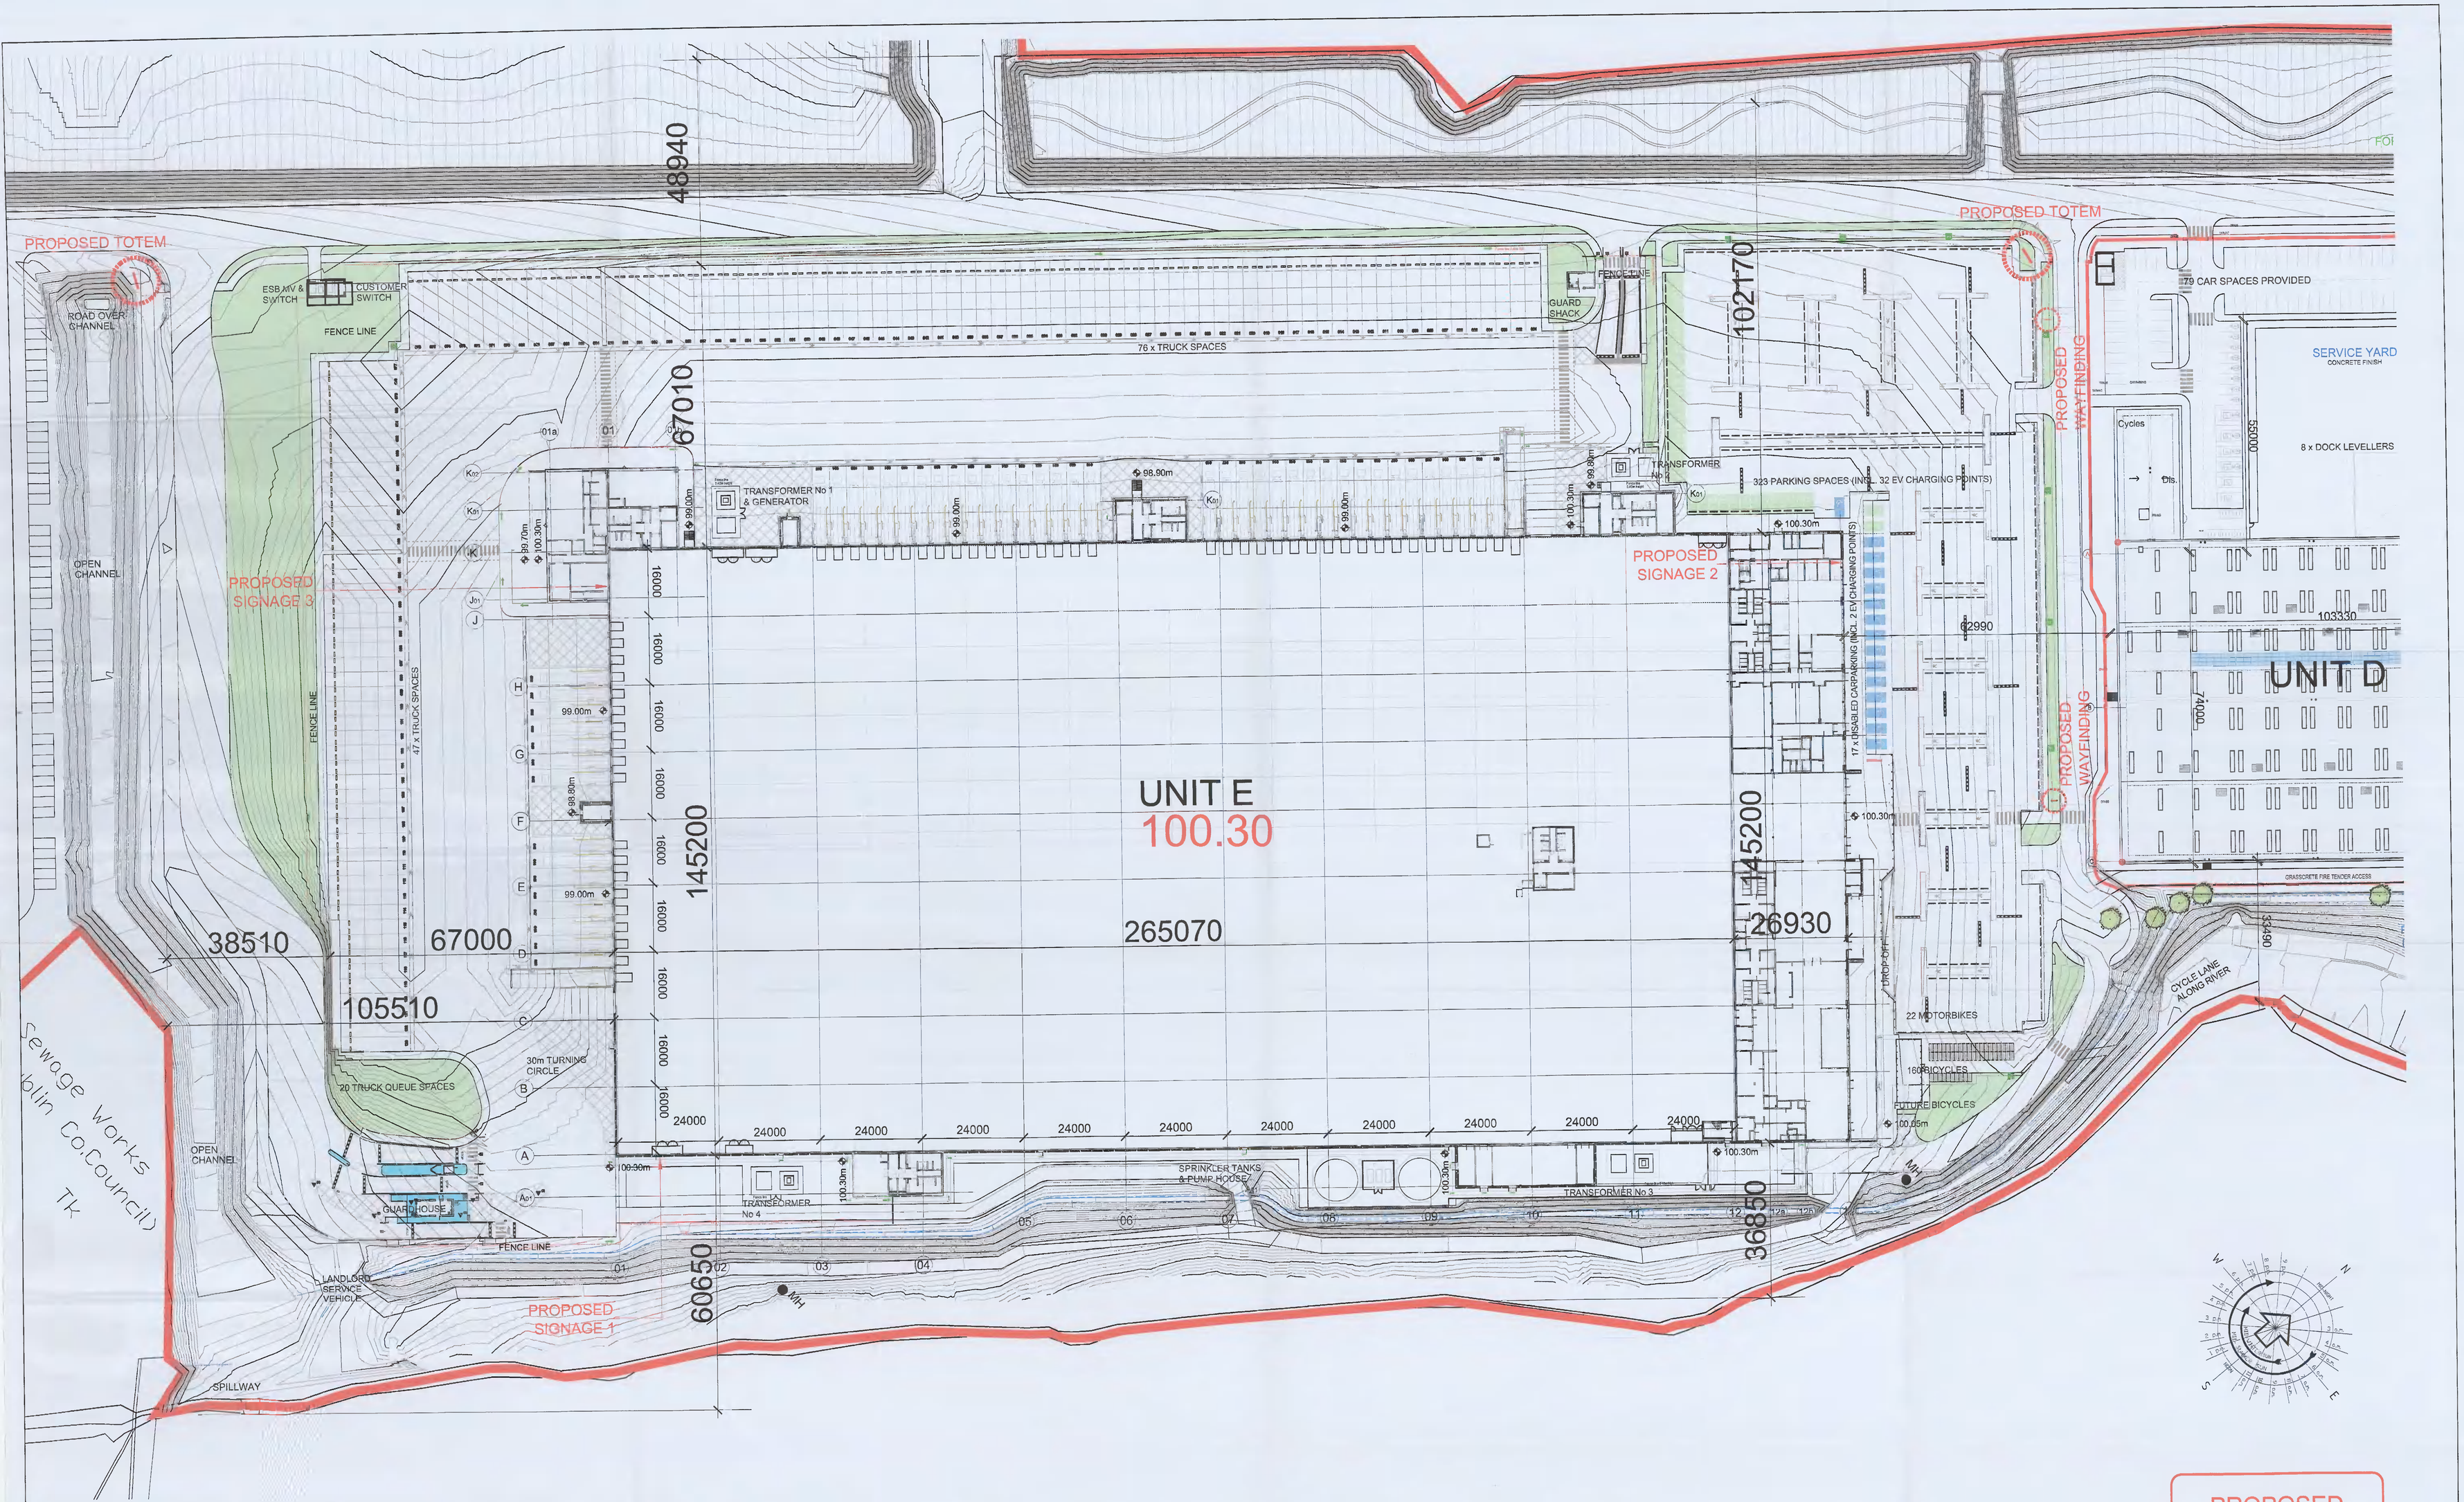

PROPOSED SITE LAYOUT PLAN 1:500

PROPOSED

J S A Architects
CHARTERED ARCHITECTS 10 BOOTERSTOWN AVENUE, BLACKROCK, CO. DUBLIN TEL: (01) 2883661 FAX: (01) 2835143
E-MAIL: jsa@jsarch.ie WEB: www.jsarch.ie

Notes:

This Drawing is Copyright.
Do Not Scale – Use Figured Dimensions Only.
Refer to Structural Engineers Drawings and Specifications for all Structural Work.
Drawings to be read in conjunction with all other Consultants Drawings and Specifications.
MAF Plant subject to final detailed design.

Revision	Initials	Date	Description
REV A:			
REV B:			
REV C:			
REV D:			
REV E:			
REV F:			
REV G:			
REV H:			
REV I:			
REV K:			
REV L:			
REV M:			
REV N:			
REV O:			
REV P:			
REV Q:			
REV R:			
REV S:			
REV U:			
REV V:			
REV W:			
REV X:			
REV Y:			
REV Z:			
REV AA:			
REV BB:			
REV CC:			
REV DD:			
REV EE:			
REV FF:			
REV GG:			
REV HH:			
REV II:			
REV JJ:			
REV KK:			
REV LL:			
REV MM:			
REV NN:			

mountpark

Client:	MLEU Dublin 2 Ltd		
Project:	Unit E Mountpark Baldonnell Phase 2, Baldonnell Business Park		
Description:	PROPOSED SITE LAYOUT PLAN		
Date: 17/09/2021	Sheet: A0	Scale: 1/500	By: PS
Job No: 2520	Stage: PLANNING	Drg. No: PA3 020	Rev: