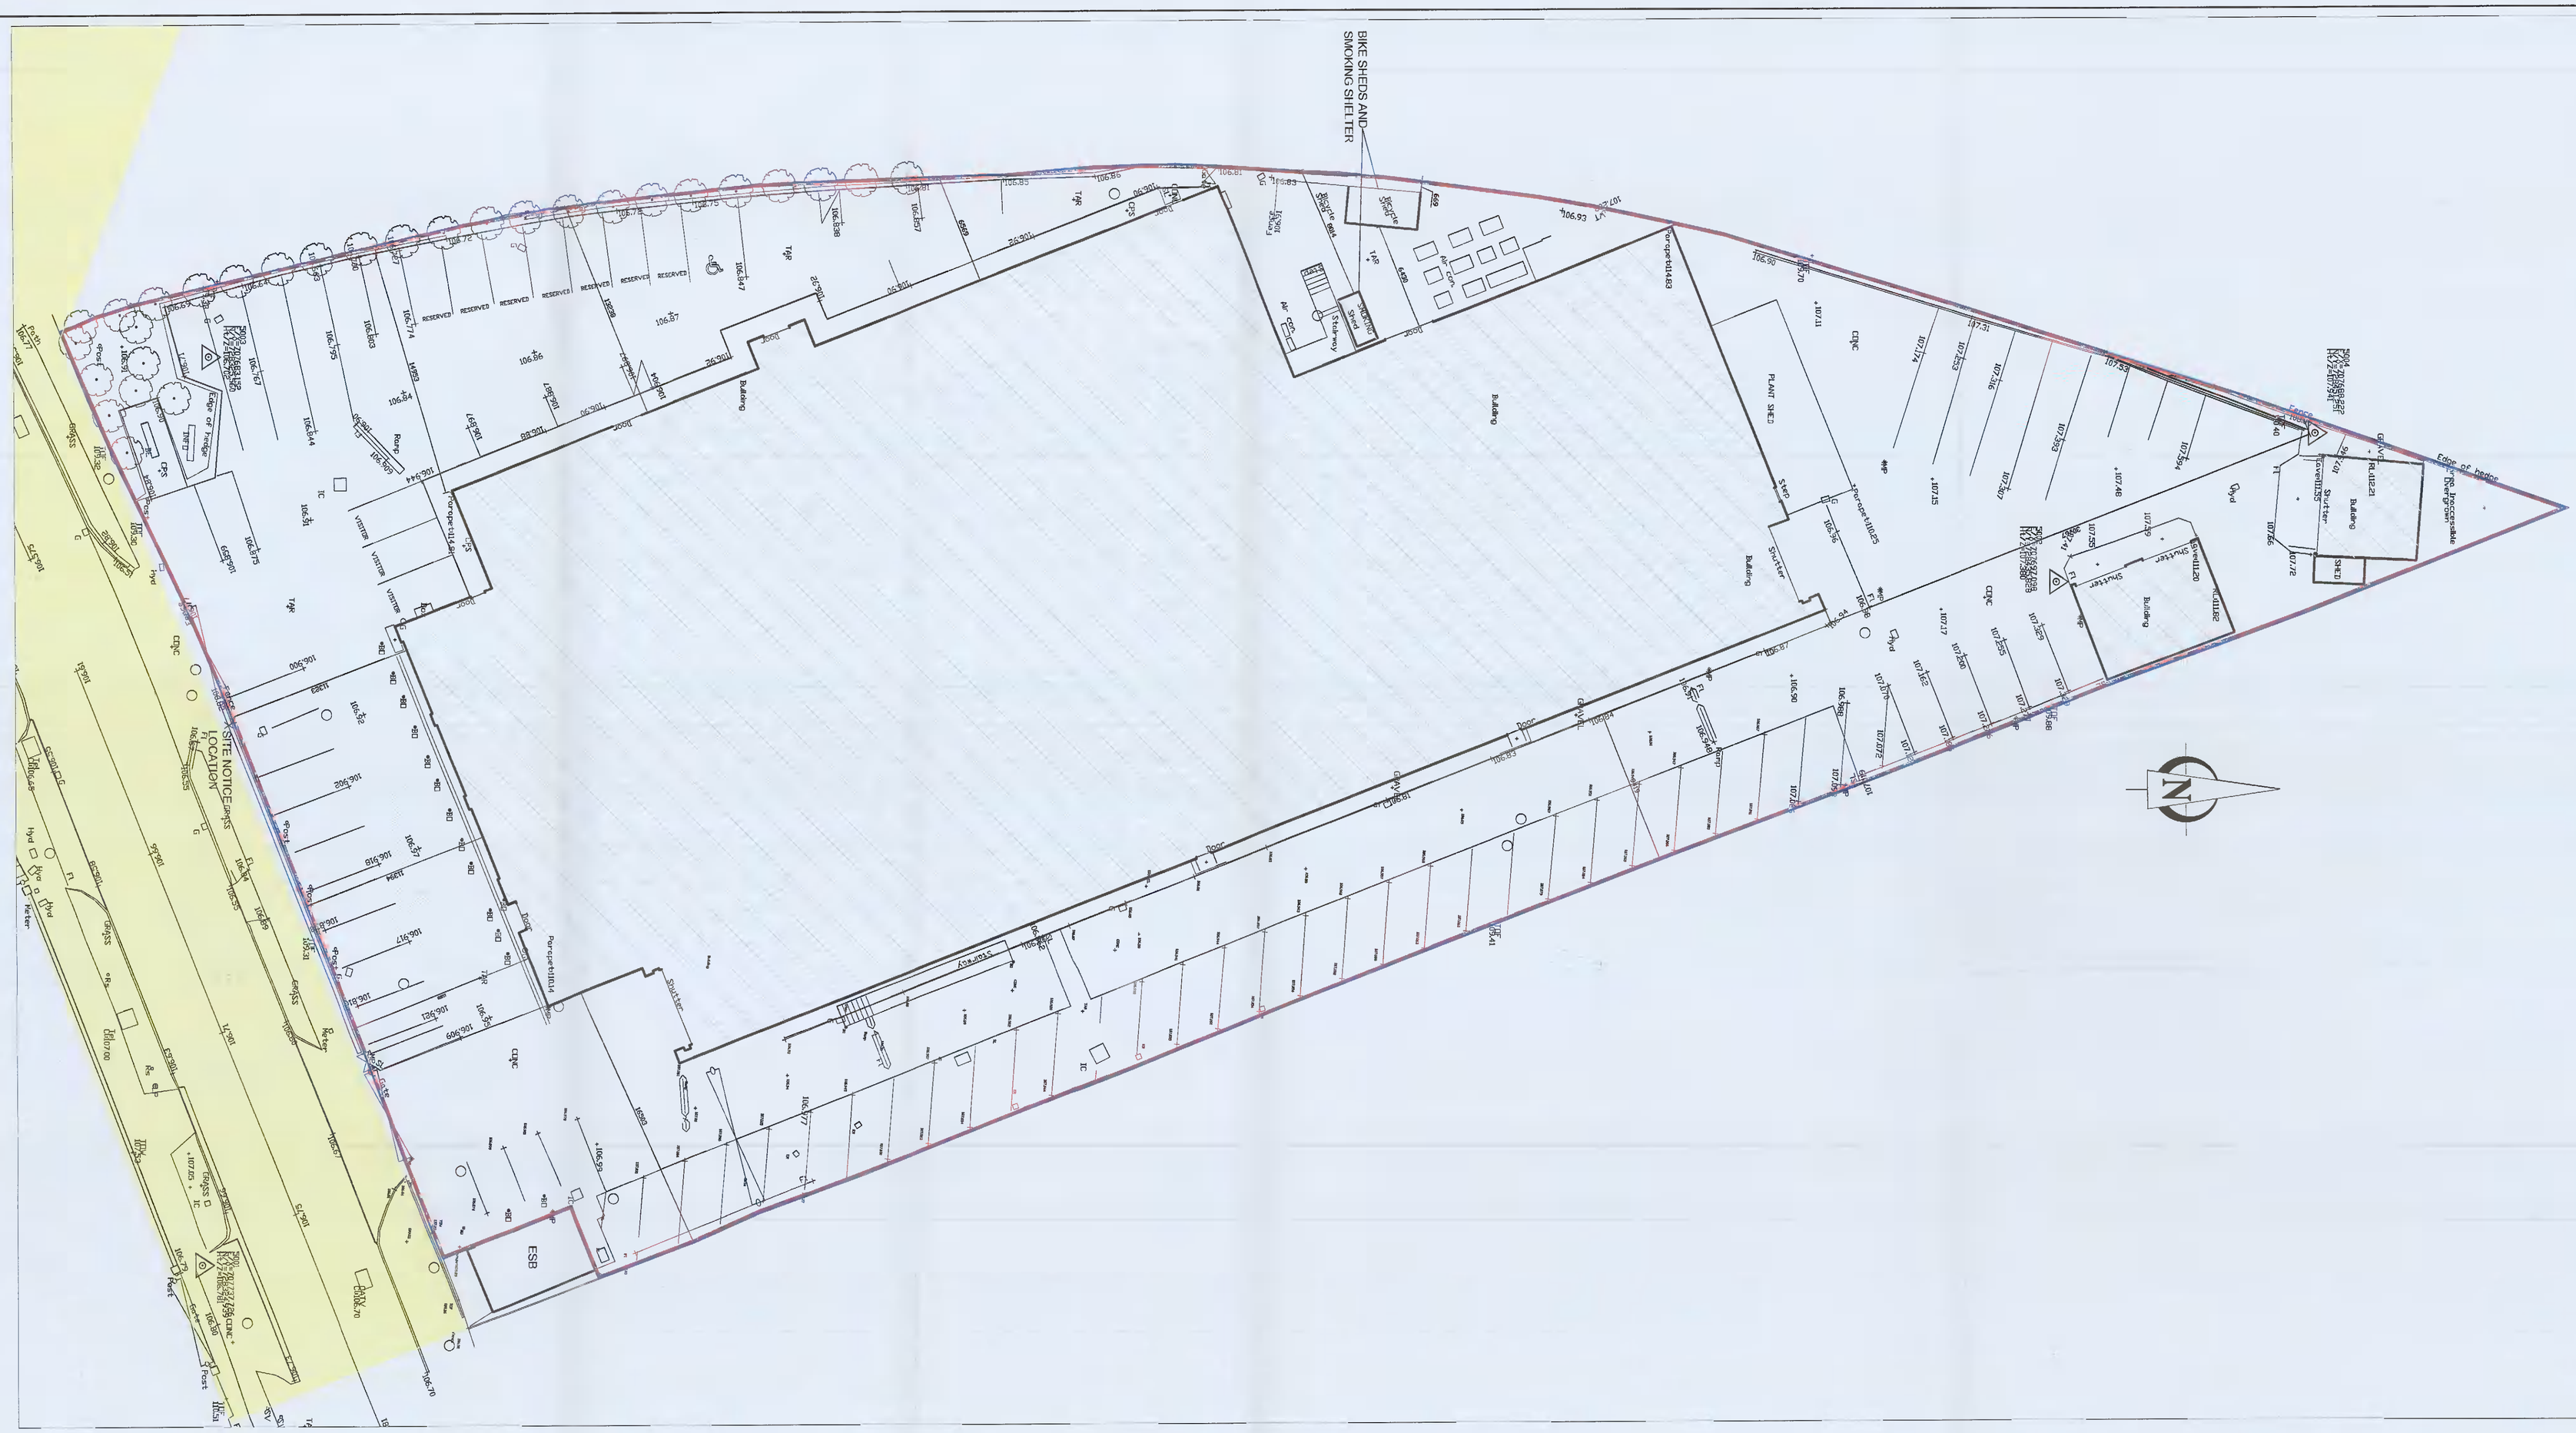

Revisions	Comments	Dates
-	-	-
-	-	-
-	-	-
-	-	-

Client Prodieco Unlimited Company	Date 08/11/2021
	Drawn EANNA
Project title Retention Permission at Unit 4, Second Ave., Cookstown Industrial Estate, Tallaght, Dublin 24.	Approved CSR
	Scale 1:200@A1
Drawing title As Existing Site Plan	Job No. 11852
Stage Planning	Dwg. No. 11852-PLN-002

DOYLE MORRIS GROUP
UNIT 7, BLOCK B, LEOPARDSTOWN OFFICE PARK,
BURTON HALL AVENUE, SANDYFORD BUSINESS PARK,
DUBLIN 18, D18 E6T3, IRELAND.

Tel: +353 1 5546290 E: info@doylemorrisgroup.com www.doylemorrisgroup.com