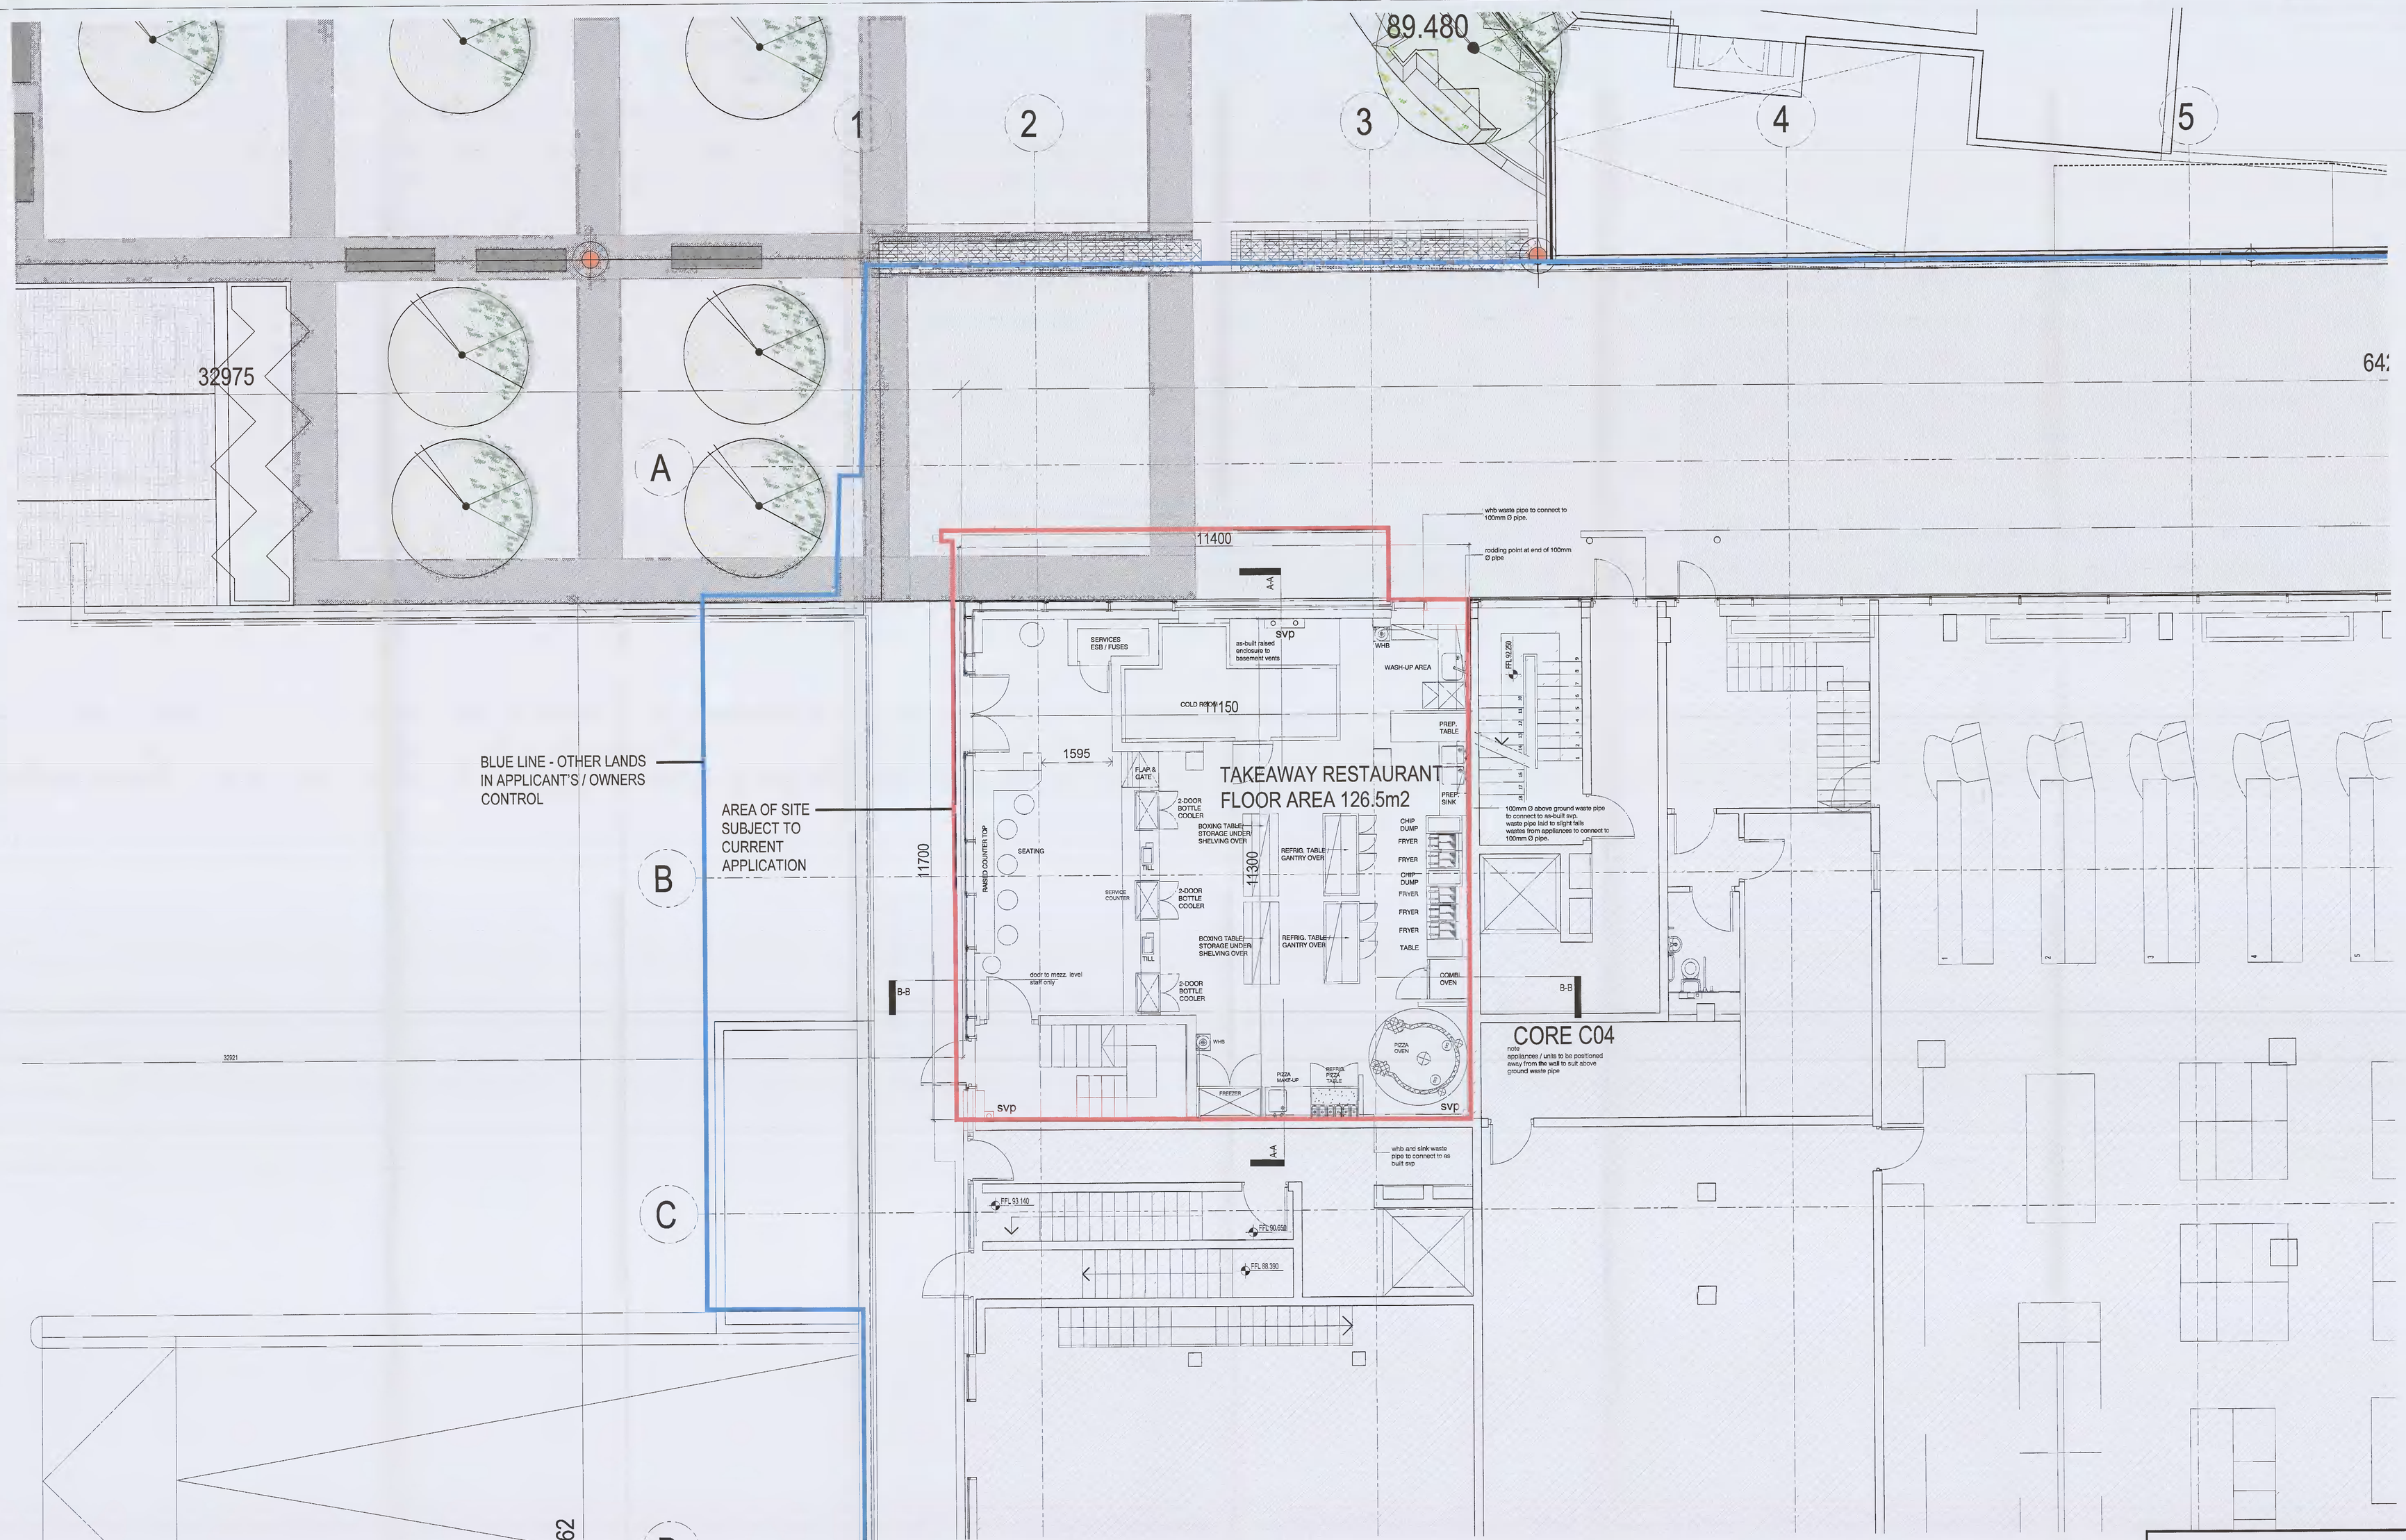

RED LINE APPLICATION SITE

BLUE LINE - OTHER LANDS IN APPLICANT'S / OWNERS CONTROL

PROPOSED GROUND FLOOR PLAN

NOTES :

FIGURED DIMENSIONS ONLY TO BE TAKEN FROM THIS DRAWING.
ALL DIMENSIONS TO BE CHECKED ON SITE PRIOR TO MANUFACTURE.
CONSULTANTS TO BE INFORMED IMMEDIATELY OF ANY DISCREPANCIES
BEFORE WORK PROCEEDS THIS DRAWING TO BE READ IN CONJUNCTION WITH
STRUCTURAL ENGINEERS, FIRE AND M&E DWGS. & SPECIFICATION
ALL WORK TO BE CARRIED OUT IN ACCORDANCE WITH THE CURRENT BUILDING
REGULATIONS AND THE SPECIFICATION

PLANNING APPLICATION

REV:	DATE:	DRAW:	DESCRIPTION:	INT:

FIGURED DIMENSIONS ONLY TO BE USED

THIS DRAWING IS COPYRIGHT

PROJECT TITLE: UNIT 3 - CHANGE OF USE NEW BANCROFT CENTRE, TALLAGHT for WOODFIRE AND WINGS Ltd.	DATE: 10.11.2021	CAD FILE No.: 0001	REV.: R
DRAWING TITLE: PROPOSED GROUND FLOOR PLAN	SCALE: 1:50 @ A0	DRAWN BY: A.D.	INT.:
THE CHAPEL, MOUNT ST. ANNE'S, MILLTOWN, DUBLIN 6 (T) + 353 (0) 1 668	O'MAHONY PIKE ARCHITECTS LANDSCAPE ARCHITECTS INTERIOR DESIGNERS	PROJECT No.: 0103A	DRAWING No.: 1100
		REV.: 1	

O'MAHONY PIKE ARCHITECTS LTD