PERMITTED UNDER
SD20A/0215

J S A Architects
CHARTERED ARCHITECTS 19 GOOTERSTOWN AVENUE, BLACKROCK, CO. DUBLIN. TEL: (01) 2883581 FAX: (01) 2835143
E-MAIL: jsa@jsarch.ie WEB: www.jsarch.ie

Client:	MIDJ Dublin 2 Ltd
Project:	Unit E Mountpark Ballymun Phase 2, Ballymun Industrial Park
Description:	PERMITTED WAREHOUSE FLOOR PLAN - LEVEL 400.000 (GROUND FLOOR)
Date: 07/07/2020	Sheet: A0 / Scale: 1:400 / By: JSJ
Job No: 2020	Stage: PLANNING / Dig. No: PA 100 / Rev: C

mountpark

Revision	Initials	Date	Description
REV A			
REV B			
REV C	JSJ	13.08.2020	GRAPHICS ADJUSTED
REV D			
REV E			
REV F			
REV G			
REV H			
REV I			
REV J			
REV K			
REV L			
REV M			
REV N			
REV P			
REV Q			
REV R			
REV S			
REV T			
REV U			
REV V			
REV W			
REV X			
REV Y			
REV Z			
REV AA			
REV BB			
REV CC			
REV DD			
REV EE			
REV FF			
REV GG			
REV HH			
REV II			
REV JJ			
REV KK			
REV LL			
REV MM			
REV NN			

Revision	Initials	Date	Description
REV AA	AK	06.08.2020	PICK TOWER / ANCILLARY AREAS UPDATED
REV BB	CG	11.08.2020	POD 1 RELOCATED

Notes:
This Drawing is Copyright.
Do Not Scale - Use Figured Dimensions Only.
Refer to Structural Engineers Drawings and Specifications for all Structural Work.
Drawings to be read in conjunction with all other Consultants Drawings and Specifications.
All Dimensions on Site prior to manufacture of any Joinery Items.
© REV A

LEVEL ±00.000 PLAN
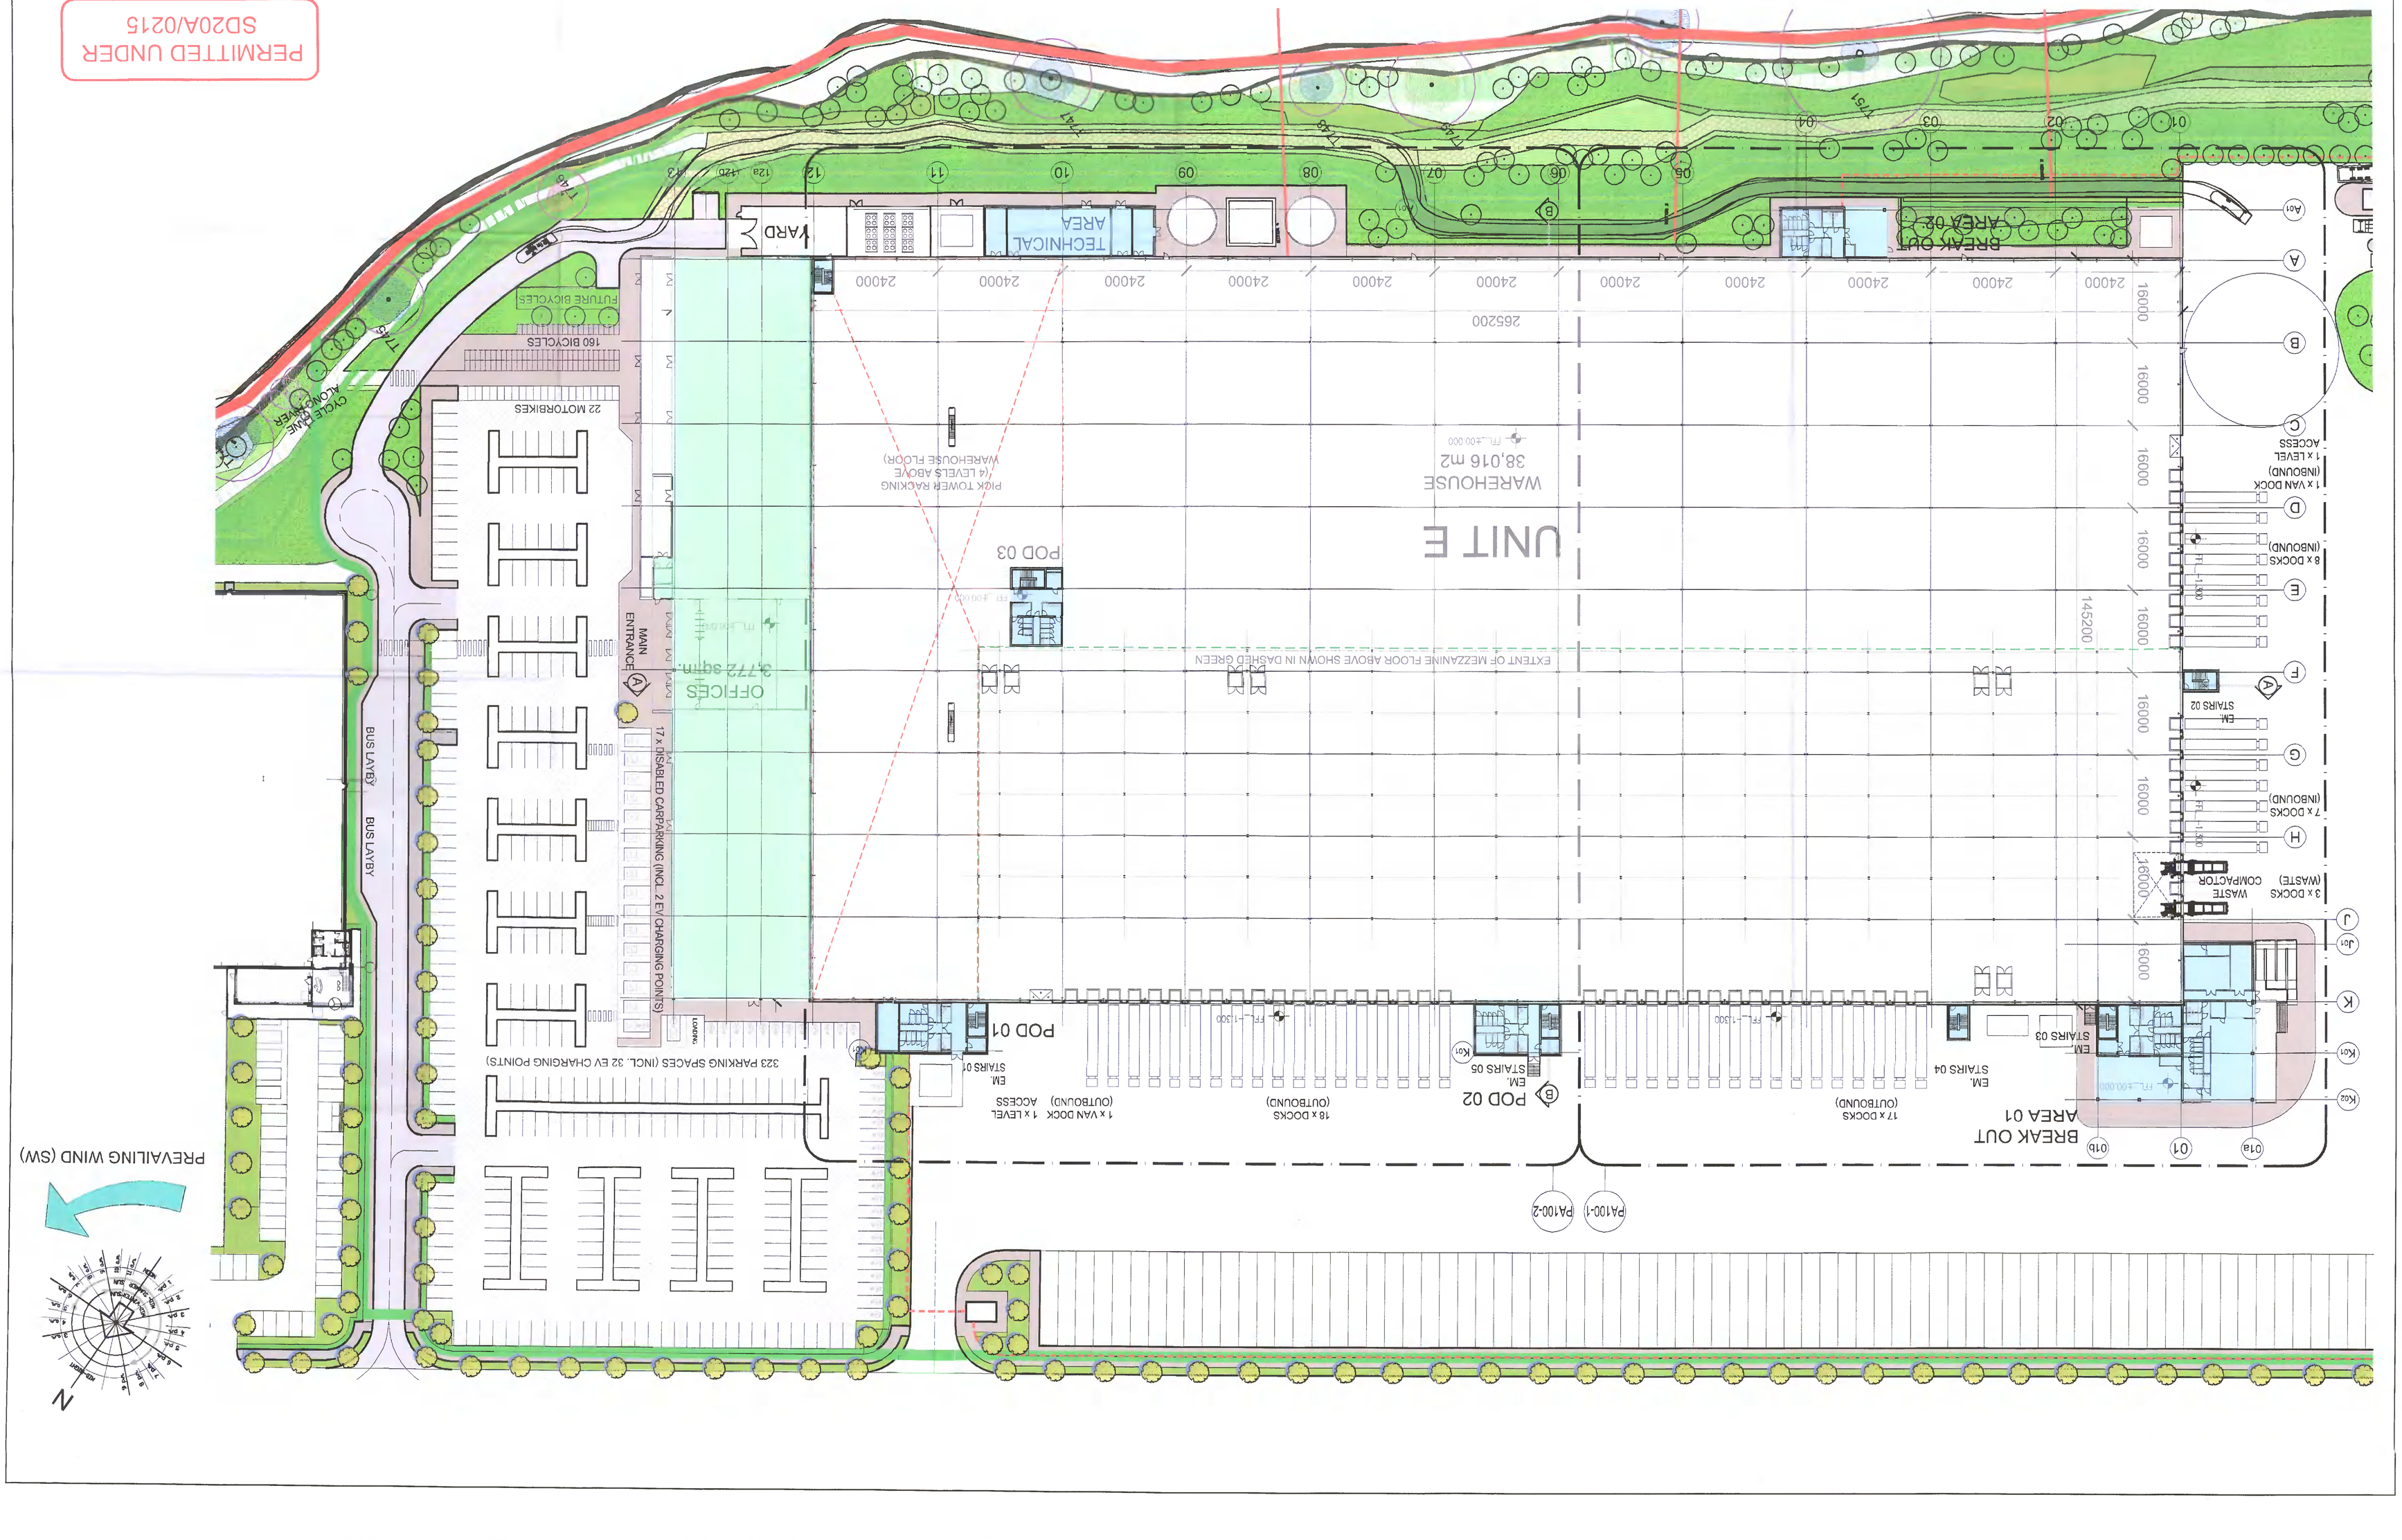
Scale 1:400 @ A0 GROUND FLOOR