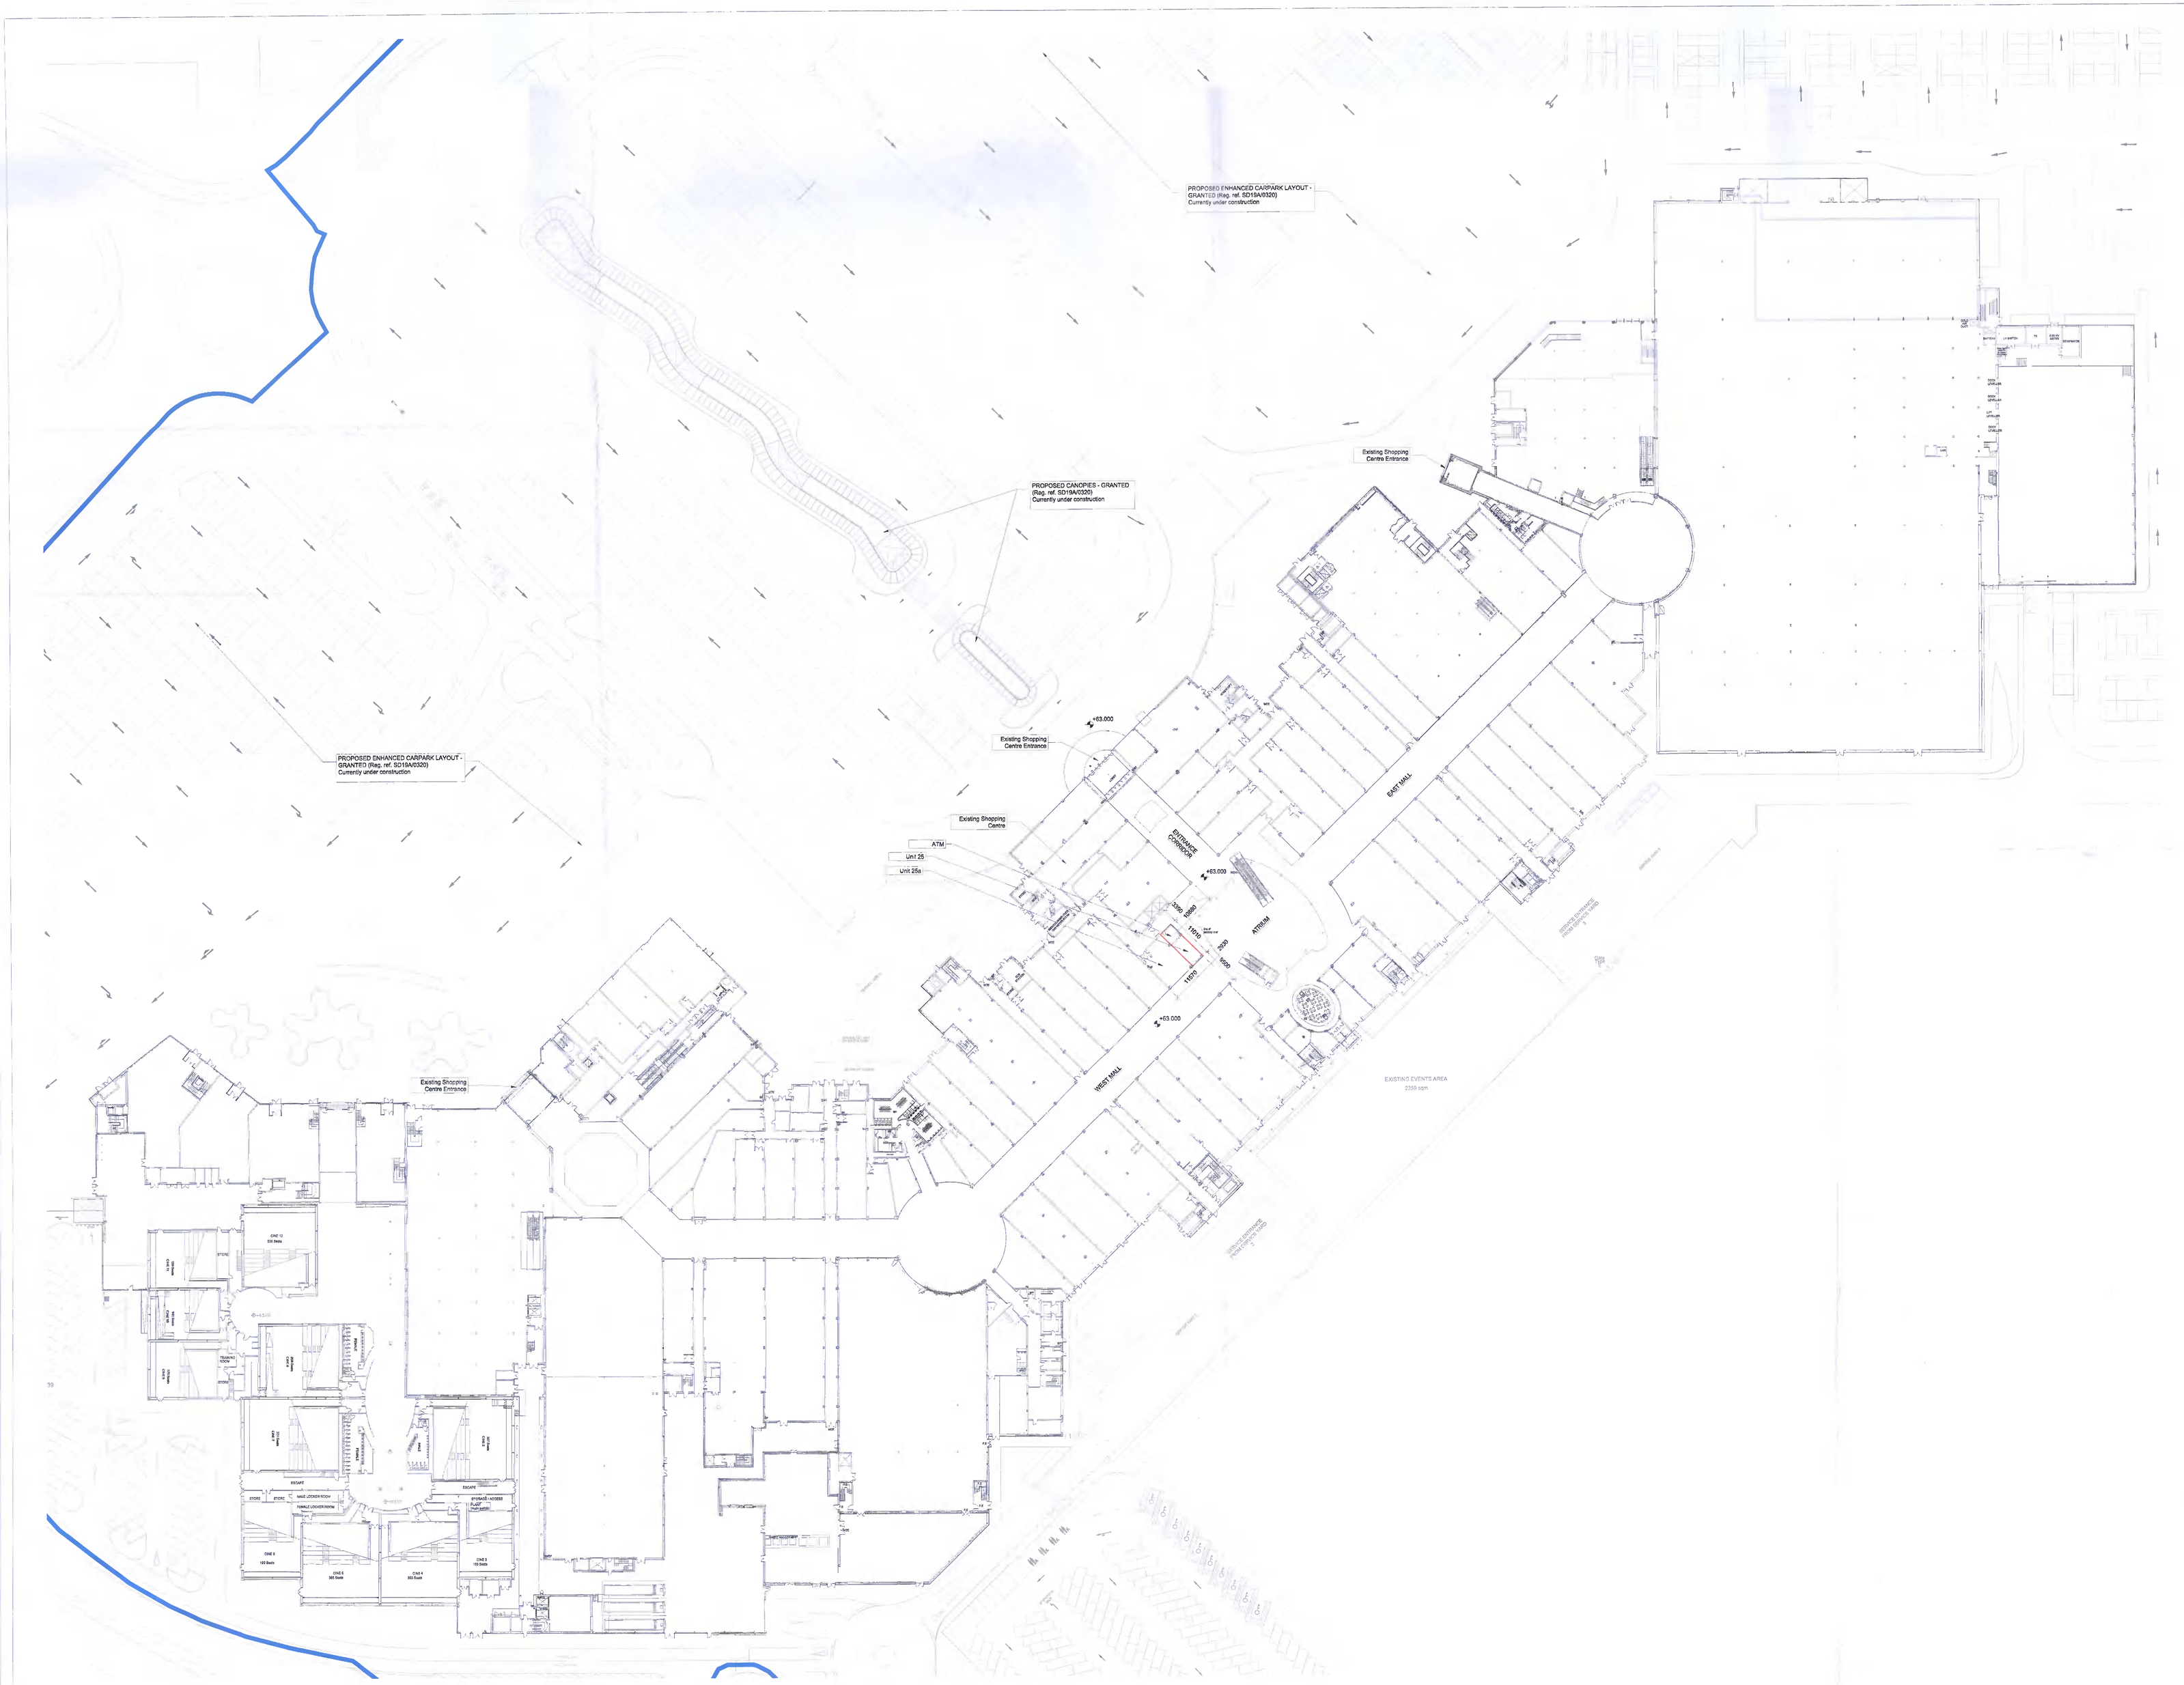

ALL DIMENSIONS TO BE CHECKED ON SITE
NO DIMENSIONS TO BE SCALED FROM THIS DRAWING
DRAWING IS TO BE READ IN CONJUNCTION WITH RELEVANT CONSULTANTS DRAWINGS

N

APPLICATION SITE BOUNDARY

OWNERSHIP BOUNDARY

WAYLEAVE OVER UNDERGROUND SERVICES

Ordnance Survey Ireland
National Mapping Agency

CENTRE COORDINATES:
ITM 706885,734720

PUBLISHED: 23/11/2018

ORDER NO.: 50035578_1

MAP SERIES:	MAP SHEETS:
1:1,000	3195-23
1:1,000	3195-25
1:2,500	3195-D
1:1,000	3261-03
1:1,000	3261-04
1:1,000	3261-05
1:1,000	3261-08
1:1,000	3261-09
1:1,000	3261-10

COMPILED AND PUBLISHED BY:
Ordnance Survey Ireland,
Phoenix Park,
Dublin 8,
Ireland.

Unauthorised reproduction infringes Ordnance Survey Ireland and Government of Ireland copyright.

All rights reserved.
No part of this publication may be copied, reproduced or transmitted in any form or by any means without the prior written permission of the copyright owners.

The representation on this map of a road, track or footpath is not evidence of the existence of a right of way.

Ordnance Survey maps never show legal property boundaries, nor do they show ownership of physical features.

©Suirbhéireacht Ordanáis Éireann, 2018
©Ordnance Survey Ireland, 2018
www.osi.ie/copyright

LEGEND:

http://www.osi.ie;
search 'Large Scale Legend'

REV	DATE	DESCRIPTION	DRN	CHK
C01	07/02/2022	ISSUED FOR PLANNING	RB	CM

STATUS CODE DESCRIPTION

PLANNING

CLIENT
LIFFEY VALLEY MANAGEMENT Ltd.

PROJECT
LIFFEY VALLEY SHOPPING CENTRE
PROPOSED AMALGAMATION OF UNIT 25 WITH ADJOINING ATM

DRAWING
EXISTING SITE PLAN

PROJECT NUMBER	DATE
330188	FEBRUARY 2022

SCALE@ A0:	DRAWN/CHECKED:
1:500	RB / CM

STATUS CODE:	DRAWING NUMBER	REVISION
A1	LVSC-HJL-25-00-DR-A-0001	C01

Henry J Lyons

Architecture + Interiors
henryjlyons.com

+353 1 880 2333
info@henryjlyons.com

51-54 Pearse Street
Dublin D02 KA66