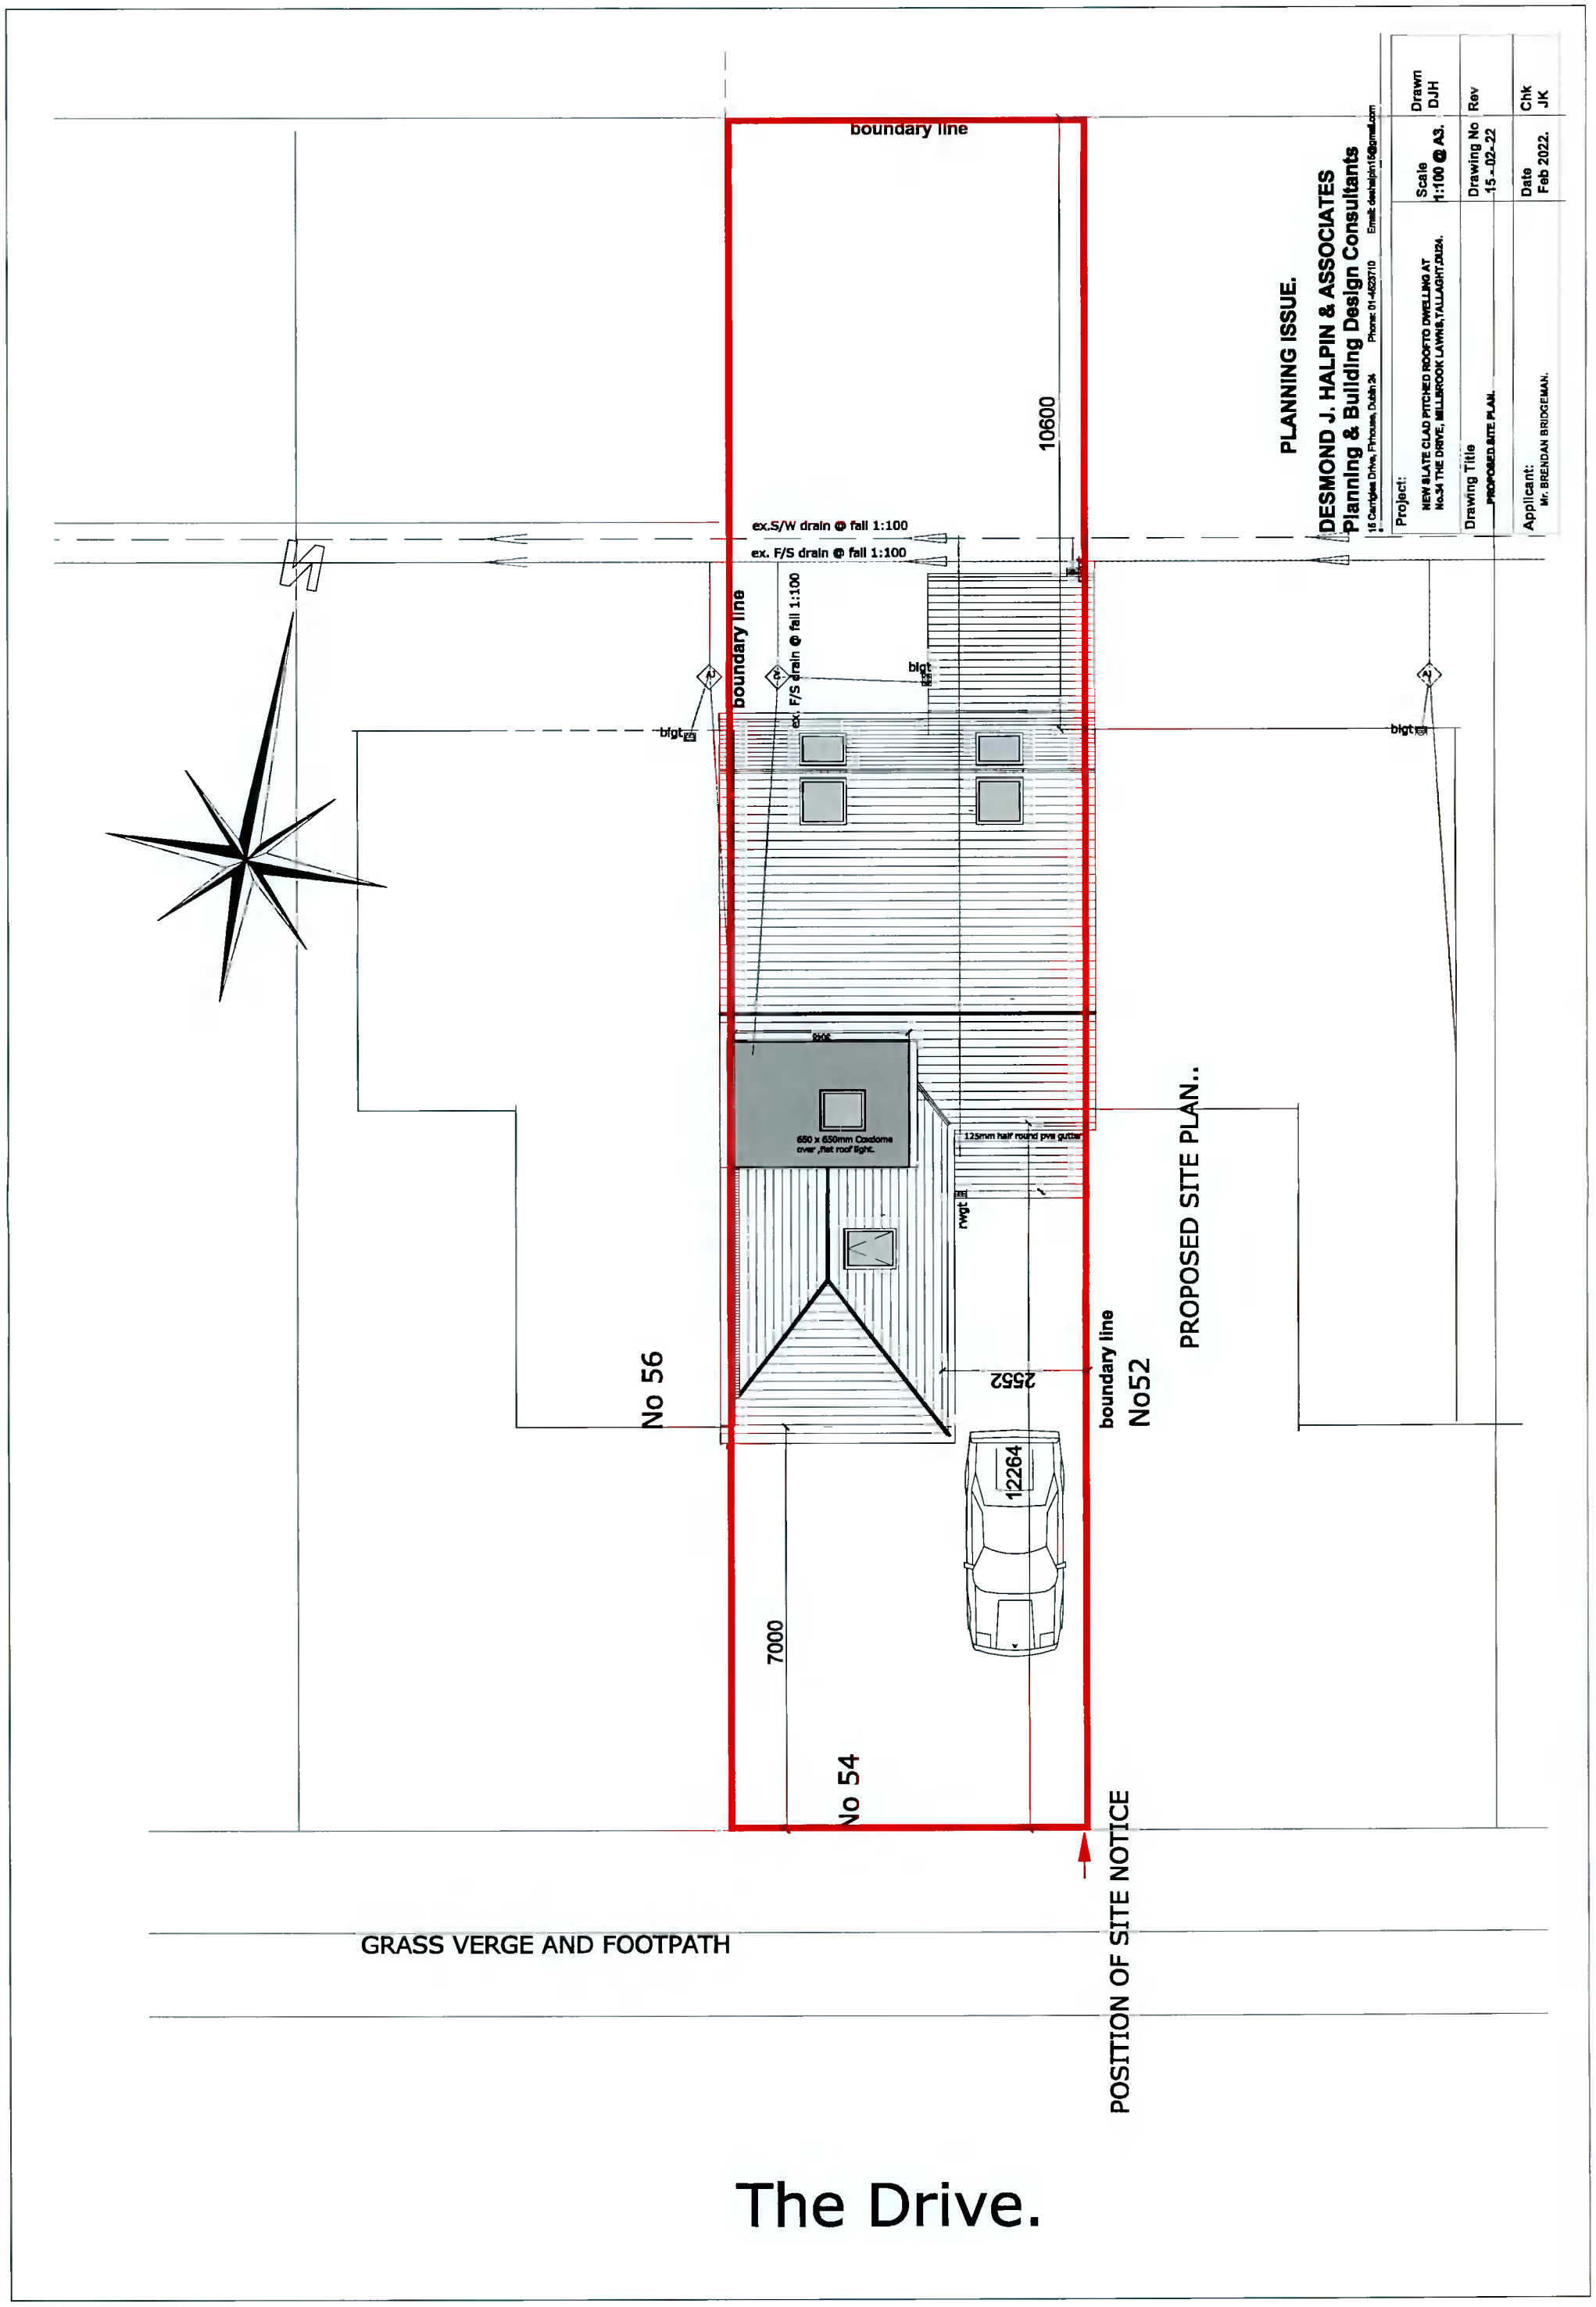
boundary line
10600
ex.S/W drain @ fall 1:100
ex. F/S drain @ fall 1:100
boundary line
ex. F/S drain @ fall 1:100
bigt
bigt
bigt
650 x 650mm Coxdome over ,flat roof light.
125mm half round pvs gutter
rwgt
2552
12264
7000
No 56
boundary line
No52
No 54
PROPOSED SITE PLAN..
POSITION OF SITE NOTICE
GRASS VERGE AND FOOTPATH
The Drive.
PLANNING ISSUE.
DESMOND J. HALPIN & ASSOCIATES
Planning & Building Design Consultants
16 Carrigles Drive, Firhouse, Dublin 24 Phone: 01-4523710 Email: desmondjhn16@gmail.com
Project:
NEW SLATE CLAD PITCHED ROOF TO DWELLING AT No.54 THE DRIVE, MILLBROOK LAWNS,TALLAGHT,D24.
Scale 1:100 @ A3.
Drawn DJH
Drawing Title
PROPOSED SITE PLAN.
Drawing No 15 - 02 - 22
Rev
Applicant:
Mr. BRENDAN BRIDGEMAN.
Date Feb 2022.
Chk JK