Irish Water Web Map

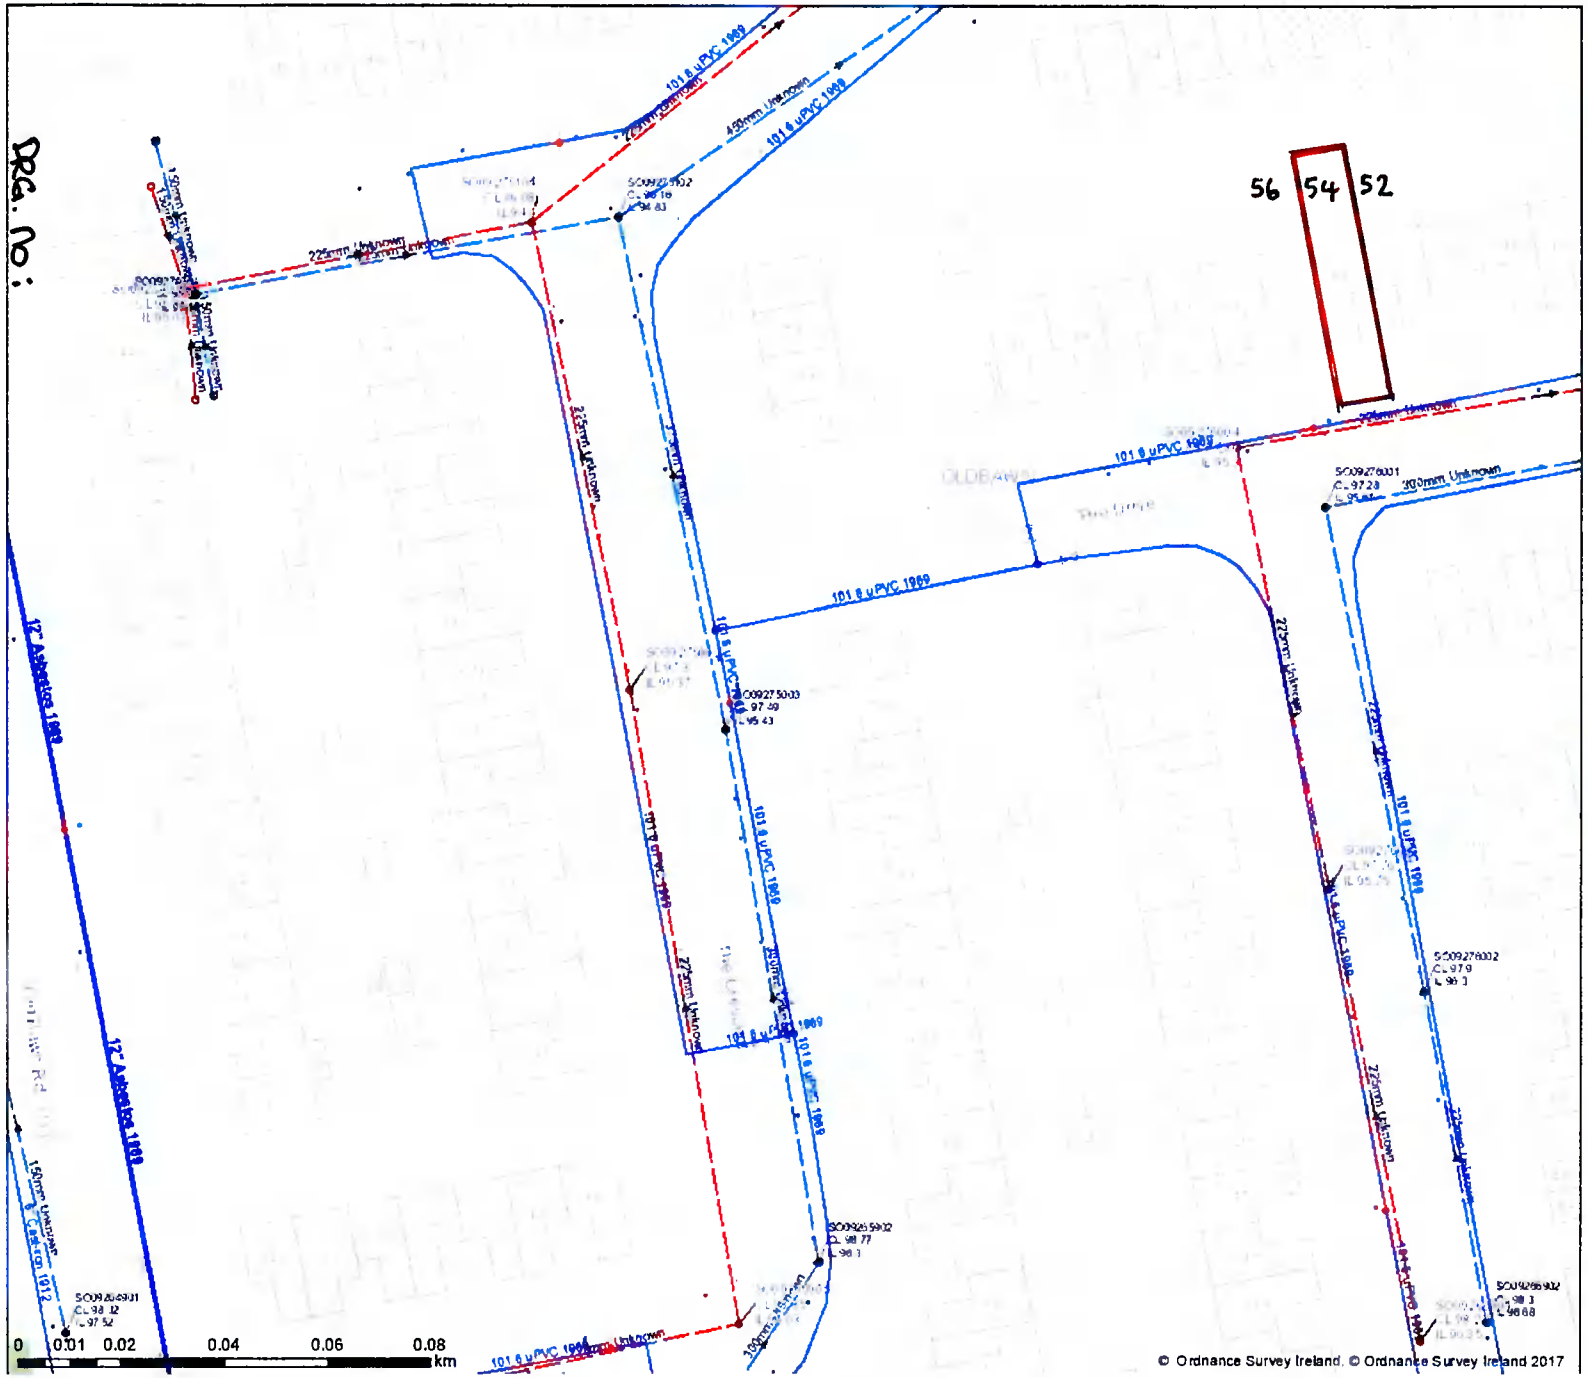

UISCE ÉIREANN - IRISH WATER

Print Date: 04/02/2022

Printed by:Irish Water

1. No part of this drawing may be reproduced or transmitted in any form or stored in any retrieval system of any nature without the written permission of Irish Water. copyright holder except as agreed for use on the project for which the document was originally issued.

2. Whilst every care has been taken in its compilation, Irish Water gives the information as to the position of its underground network as a general guide only on the strict understanding that it is based on the best available information provided by each Local Authority in Ireland to Irish Water. Irish Water can assume no responsibility for and give no guarantees, undertakings or warranties concerning the accuracy, completeness or up to date nature of the information provided and does not accept any liability whatsoever arising from any errors or omissions. This information should not be relied upon in the event of excavations or any other workbeing carried out in the vicinity of the Irish Water underground network. The onus is on the parties carrying out excavations or any other works to ensure the exact location of the Irish Water underground network is identified prior to excavations or any other works being carried out. Service connection pipes are not generally shown but their presence should be anticipated.

© Copyright Irish Water

Reproduced from the Ordnance Survey Of Ireland by Permission of the Government. License No. 3-3-14

"Gas Networks Ireland (GNI), their affiliates and assigns, accept no responsibility for any information contained in this document concerning location and technical designation of the gas distribution and transmission network ("the Information"). Any representations and warranties express or implied, are excluded to the fullest extent permitted by law. No liability shall be accepted for any loss or damage including, without limitation, direct, indirect, special, incidental, punitive or consequential loss including loss of profits, arising out of or in connection with the use of the information (including maps or mapping data).
NOTE: DIAL BEFORE YOU DIG Phone: 1850 427 747 or e-mail dig@gasnetworks.ie - The actual position of the gas/electricity distribution and transmission network must be verified on site before any mechanical excavating takes place. If any mechanical excavation is proposed, hard copy maps must be requested from GNI re gas. All work in the vicinity of gas distribution and transmission network must be completed in accordance with the current edition of the Health & Safety Authority publication, 'Code of Practice For Avoiding Danger From Underground Services' which is available from the Health and Safety Authority (1890 289 389) or can be downloaded free of charge at www.hsa.ie."

Water Distribution Network
Water Treatment Plant
Water Pump Station
Storage Cell/Tower
Dosing Point
Meter Station
Abstraction Point
Takeaway Kiosk
Reservoir
Potable
Raw Water
Water Distribution Mains
Irish Water
Private
Trunk Water Mains
Irish Water
Private
Water Lateral Lines
Irish Water
Non IW
Water Casings
Water Abandoned Lines
Boundary Meter
Bulk/Check Meter
Group Scheme
Source Meter
Waste Meter
Unknown Meter / Other Meter
Non-Return
PRV
PSV
Sluice Line Valve Open/Closed
Butterfly Line Valve Open/Closed
Sluice Boundary Valve Open/Closed
Butterfly Boundary Valve Open/Closed
Scour Valves
Single Air Control Valve
Double Air Control Valve
Water Stop Valves
Water Service Connections
Water Distribution Chambers
Water Network Junctions
Pressure Monitoring Point
Fire Hydrant
Fire Hydrant/Washout
Water Fittings
Cap
Reducer
Tee
Other Fittings

Sewer/Foul/Combined Network
Waste Water Treatment Plant
Waste Water Pump Station
Sewer Mains Irish Water
Gravity - Combined
Gravity - Foul
Gravity - Unknown
Pumping - Combined
Pumping - Foul
Pumping - Unknown
Syphon - Combined
Syphon - Foul
Overflow
Sewer Mains Private
Gravity - Combined
Gravity - Foul
Gravity - Unknown
Pumping - Combined
Pumping - Foul
Pumping - Unknown
Syphon - Combined
Syphon - Foul
Overflow
Sewer Lateral Lines
Sewer Casings
Sewer Manholes
Standard
Backdrop
Cascade
Catchpit
Bifurcation
Hatchbox
Lamphole
Hydrobrake
Other Unknown
Discharge Type
Outfall
Overflow
Soakaway
Standard Outlet
Other Unknown
Cleanout Type
Rodding Eye
Flushing Structure
Other Unknown
Sewer Inlets
Catchpit
Gully
Standard
Other Unknown
Sewer Fittings
Vent/Col
Other Unknown

Storm Water Network
Surface Water Mains
Surface Gravity Mains
Surface Gravity Mains Private
Surface Water Pressurised Mains
Surface Water Pressurised Mains Private
Inlet Type
Gully
Standard
Other Unknown
Storm Manholes
Standard
Backdrop
Cascade
Catchpit
Bifurcation
Hatchbox
Lamphole
Hydrobrake
Other Unknown
Storm Culverts
Storm Clean Outs
Stormwater Chambers
Discharge Type
Outfall
Overflow
Soakaway
Other Unknown
Gas Networks Ireland
Transmission High Pressure Gasline
Distribution Medium Pressure Gasline
Distribution Low Pressure Gasline
ESB Networks
ESB MV Lines
MV Underground
MV Overhead
MV Abandoned
ESB MV/LV Lines
MV Overhead Three Phase
MV Overhead Single Phase
LV Overhead Three Phase
LV Overhead Single Phase
MV/LV Underground
Abandoned
Non Service Categories
Proposed
Under Construction
Out of Service
Decommissioned
Water Non Service Assets
Water Point Feature
Water Pipe
Water Structure
Waste Non Service Assets
Waste Point Feature
Sewer
Waste Structure