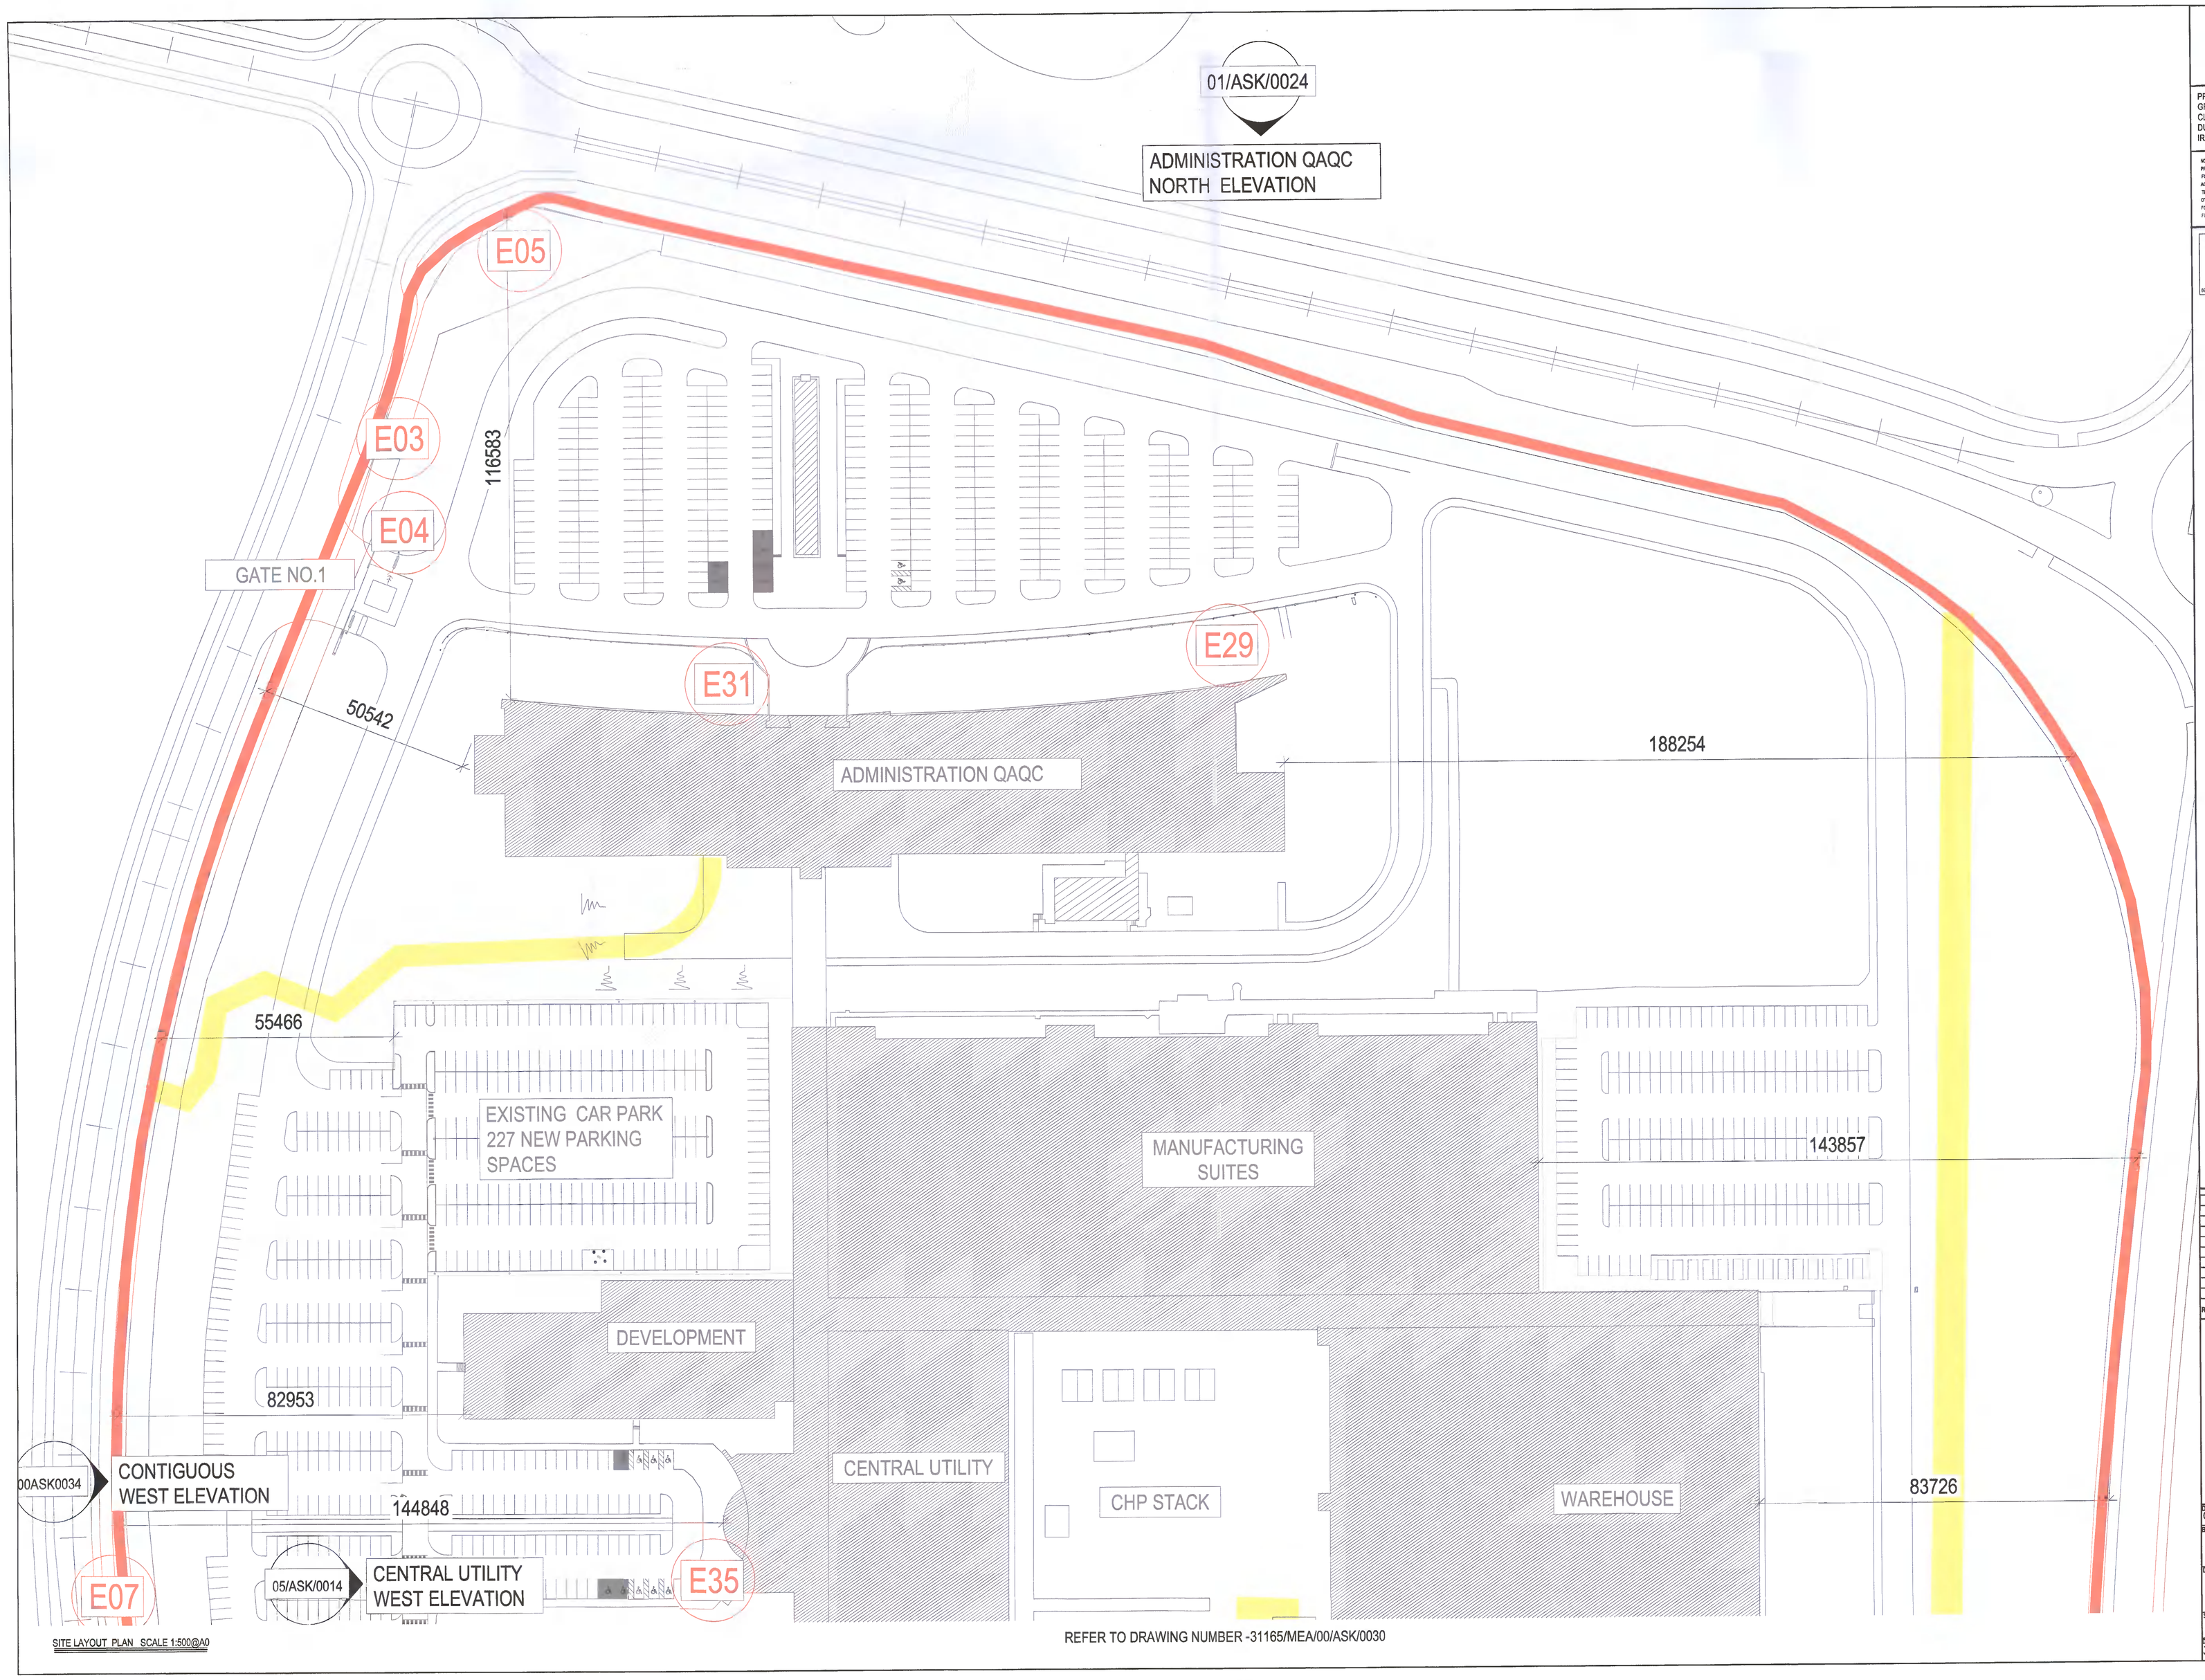

SITE LAYOUT PLAN SCALE 1:500@A0

REFER TO DRAWING NUMBER -31165/MEA/00/ASK/0030

Pfizer

PFIZER GRANGE CASTLE,
GRANGE CASTLE BUSINESS PARK,
CLONDALKIN,
DUBLIN 22,
IRELAND.

NOTICE: THIS DRAWING HAS NOT BEEN PUBLISHED. IT IS THE PROPERTY OF PFIZER AND IS FURNISHED TO THE RECIPIENT FOR CONFIDENTIAL USE ONLY. THE RECIPIENT PROMISES AND AGREES TO RETURN THIS DRAWING UPON REQUEST AND AGREES THAT IT SHALL NOT BE REPRODUCED, COPIED, LOANED OR OTHERWISE DISPOSED OF DIRECTLY OR INDIRECTLY, NOR USED FOR ANY OTHER PURPOSE OTHER THAN THAT FOR WHICH IT IS FURNISHED

MEA McElroy Associates
Architecture & Engineering
80 Lawson St Lower, Dublin 2, D02 V7Q4 Tel: 660 9000 E Mail: info@mea.ie Web: www.mea.ie

REV.	DATE	DESCRIPTION	DWN	CK'D	APP.	PROJ
B	14 APR 2022	ISSUED FOR ADDITIONAL INFORMATION	DK	IMCG	MMCI	1100-000-362-21
A	22nd Jan 2022	ISSUED FOR PLANNING	DK	IMCG	MMCI	1100-000-362-21

KEY PLAN :

DATE: 01-04-2022
PROJECT No: 1100-000-362-21

BUILDING DETAILS
REBRANDING:
EXTERNAL SIGNAGE

DRAWING TITLE
SITE PLAN LAYOUT
SHEET 1

SCALE	DWN	CK'D	APP.
1:500	DK	IMCG	MMCI

DWG. No. 31165/MEA/00/ASK/0029
REVISION B