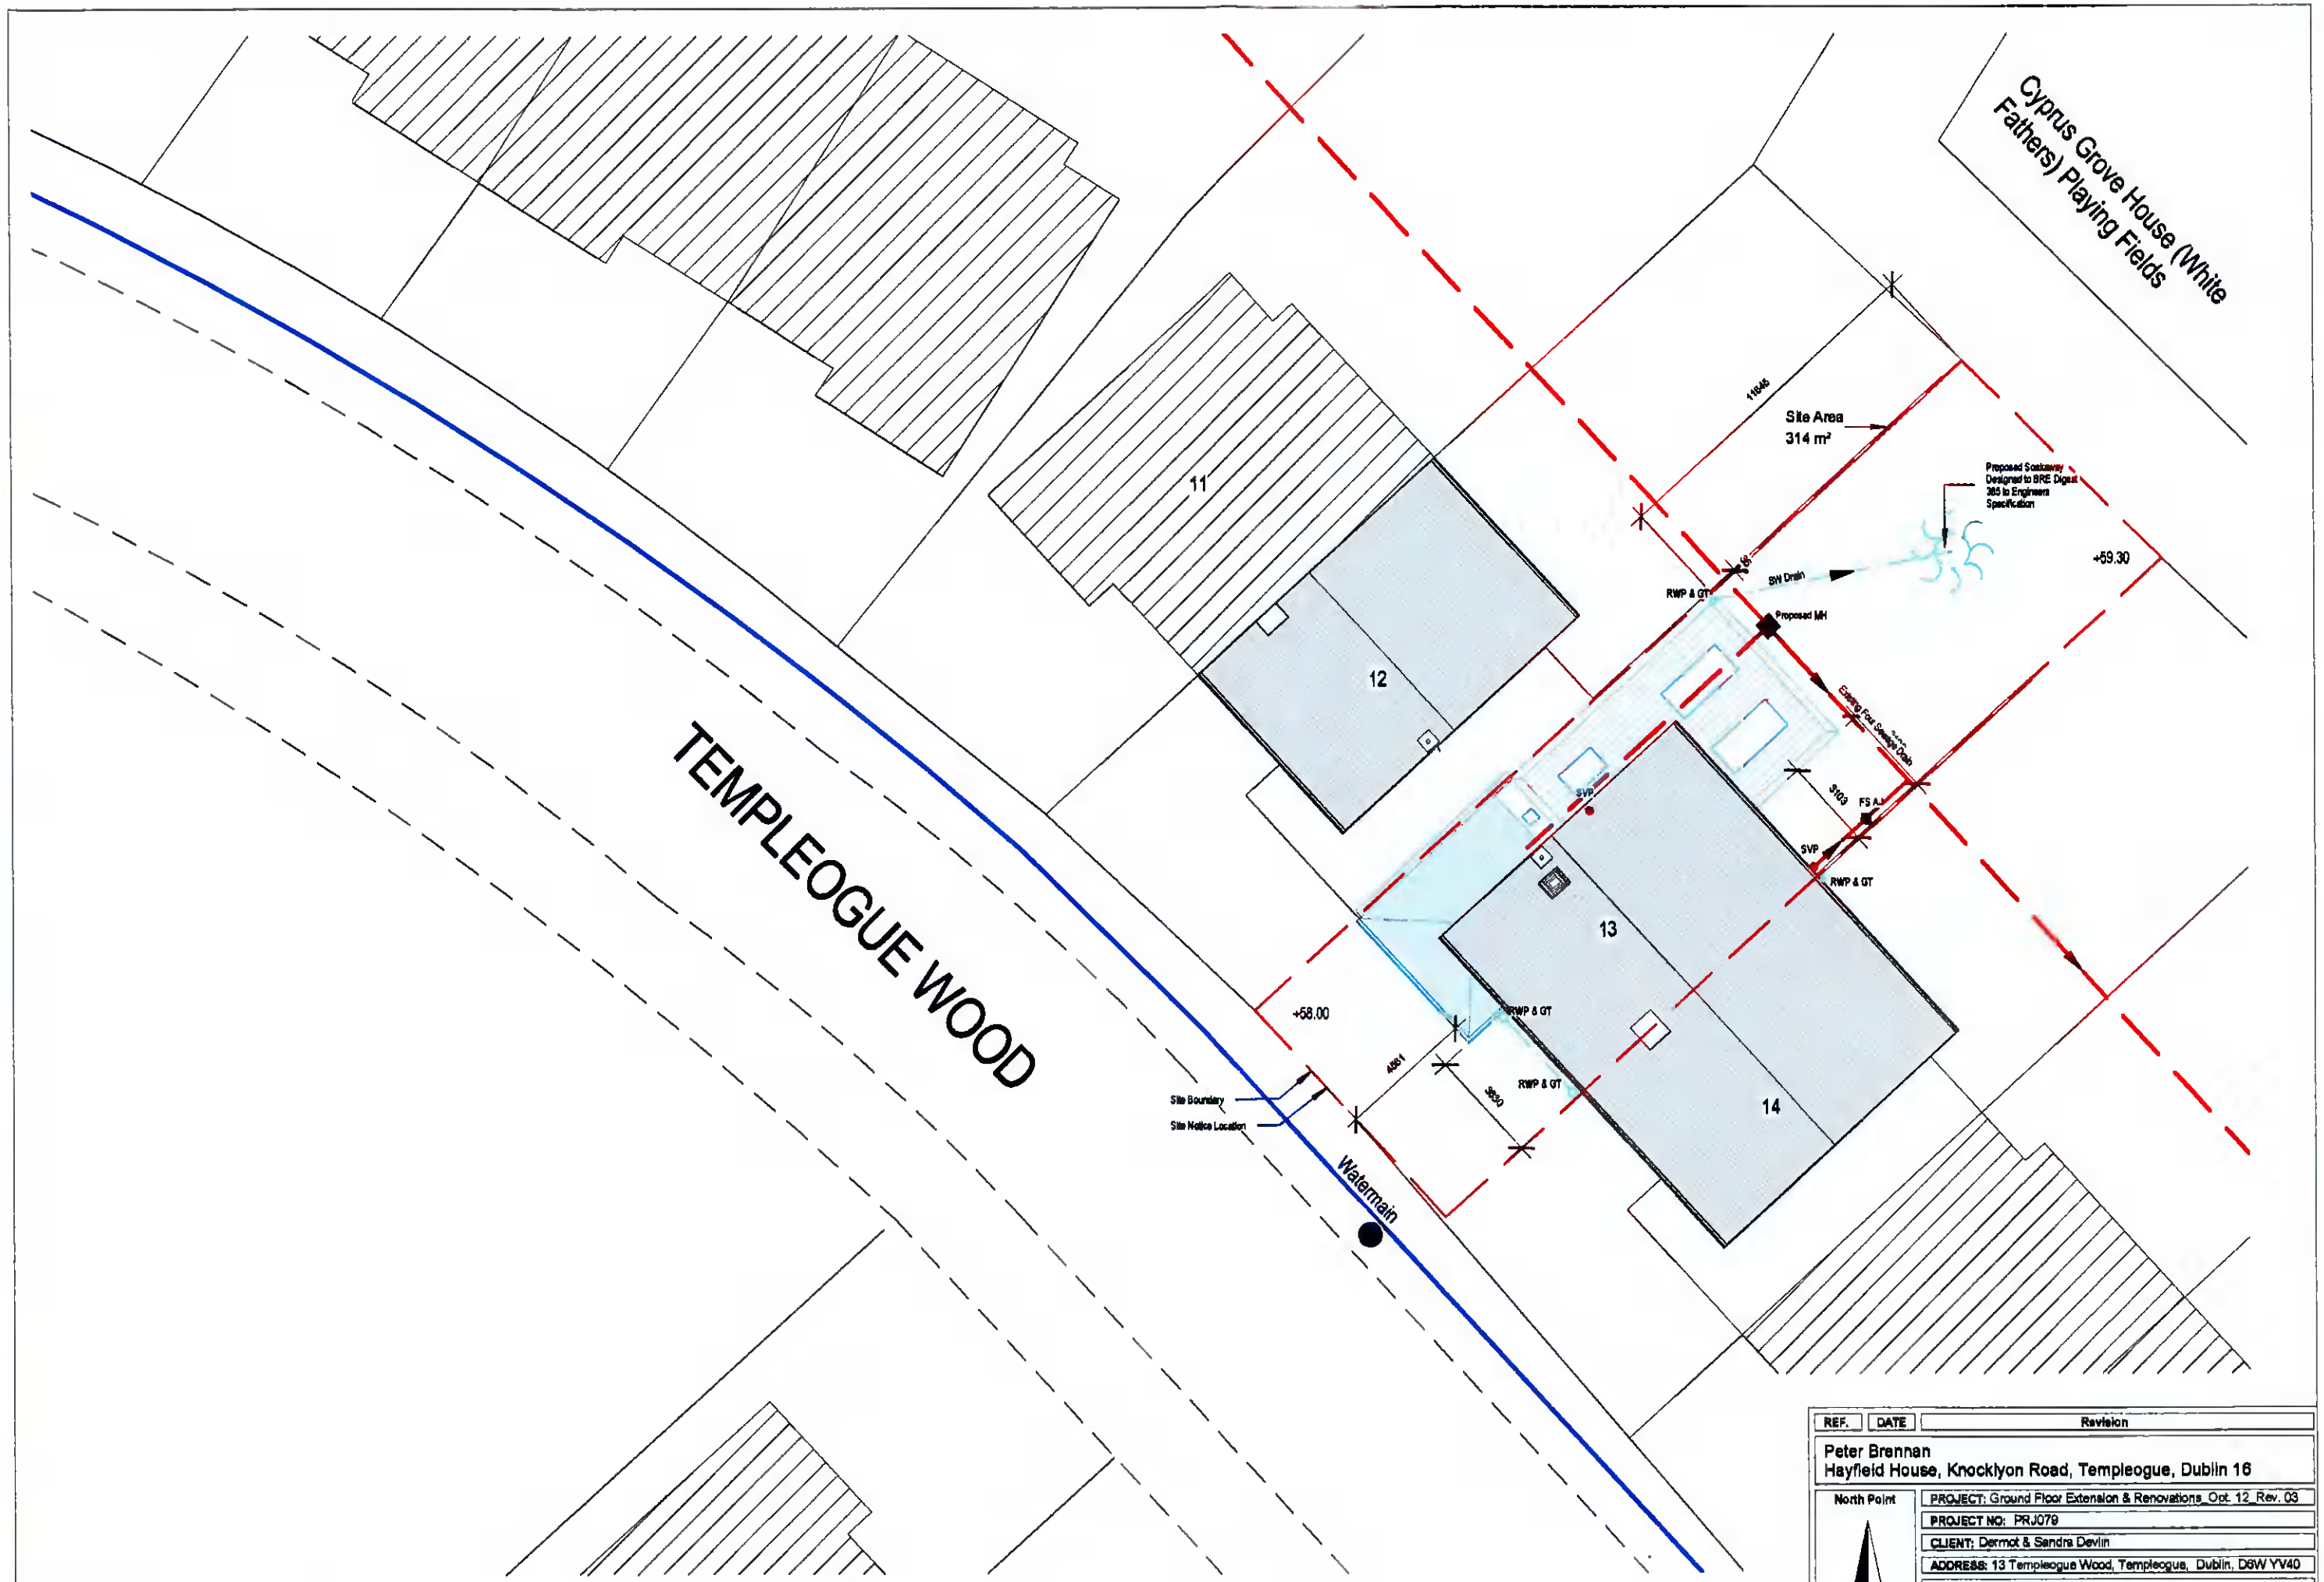

1 Site Layout Plan - Proposed

1 : 200

REF.	DATE	Revision

Peter Brennan
Hayfield House, Knocklyon Road, Templeogue, Dublin 16

North Point

PROJECT: Ground Floor Extension & Renovations_Oct. 12_Rev. 03

PROJECT NO: PRJ079

CLIENT: Dermot & Sandra Devlin

ADDRESS: 13 Templeogue Wood, Templeogue, Dublin, D6W YV40

DRAWN BY: Peter Brennan

DATE: 21/02/22 | SCALE: 1 : 200 | DRG. No. P107

DRAWING: Site Layout Plan Proposed

DO NOT SCALE FROM DRAWING | STATUS: Planning