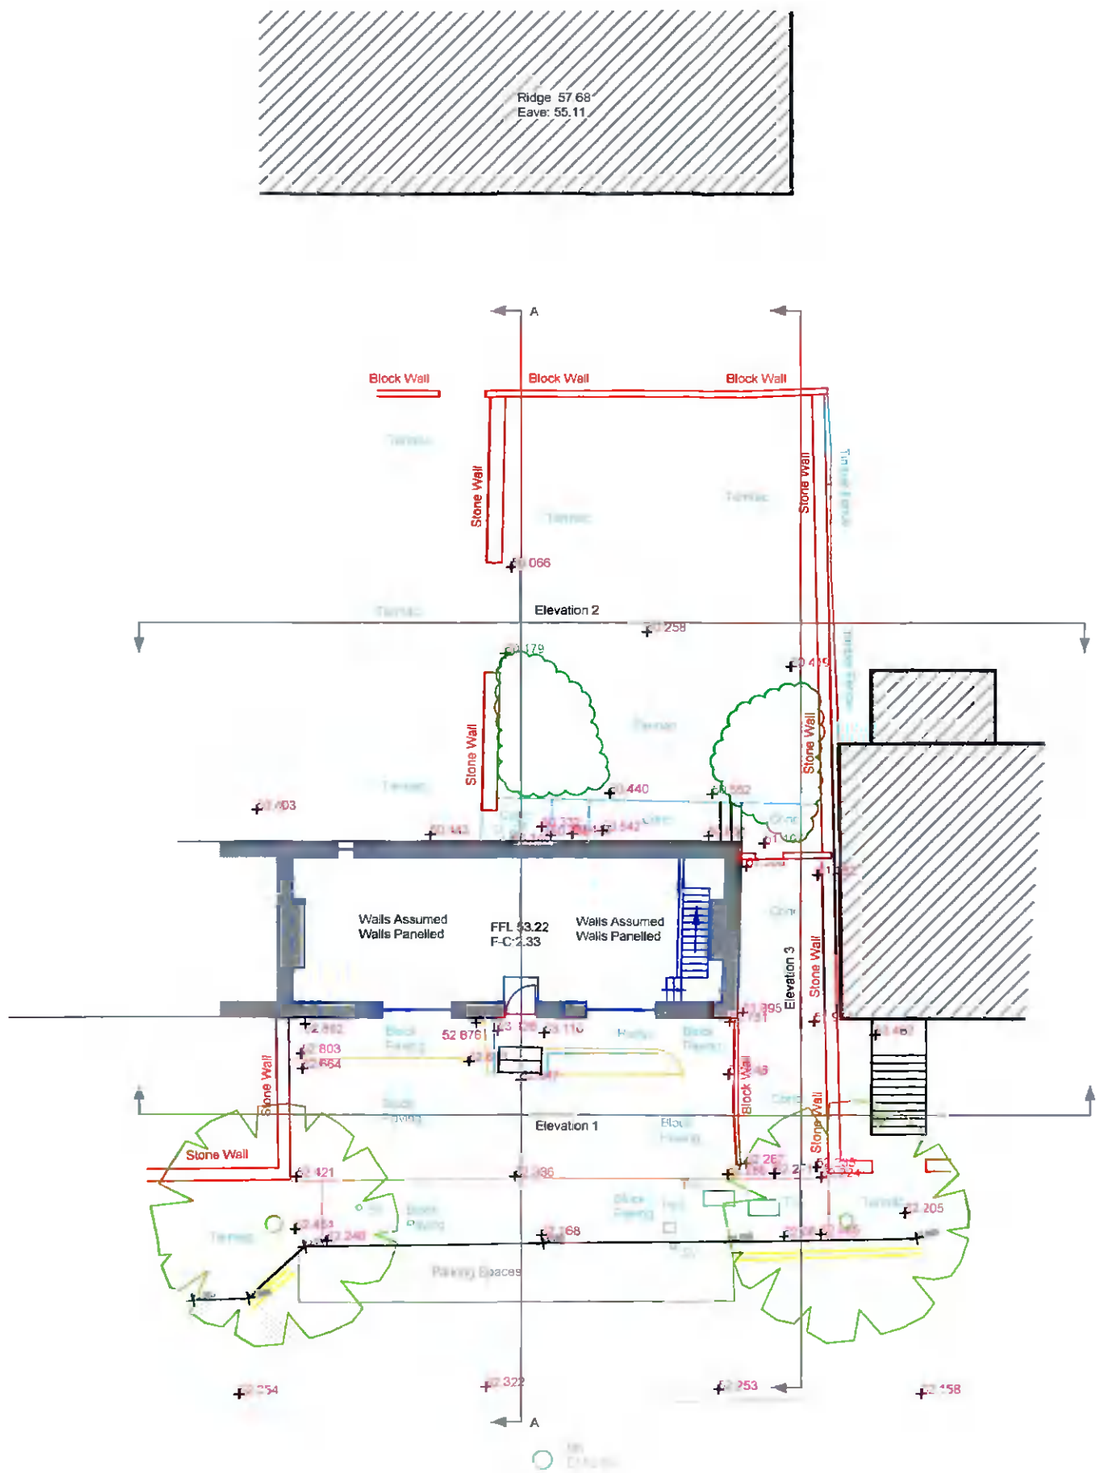

Note:
Arbitrary Datum &
Coordinate System Used
North Sign Refers To Grid North

Property at 1 The Mall
Lucan, Co. Dublin

PREMIER SURVEYS LTD.
Geo-surveying and Mapping Service
No. 4 Old Baker St., Thurles, Co. Tipperary Tel/Fax 0504-26714
E-mail info@premier-surveys.com

Date 07-05-20	*Drawn* G.R.
Scale 1:200 @ A3	*Checked*
Drawing title	*Drawing no.*
Site & Ground Floor	*200205C-GFP*