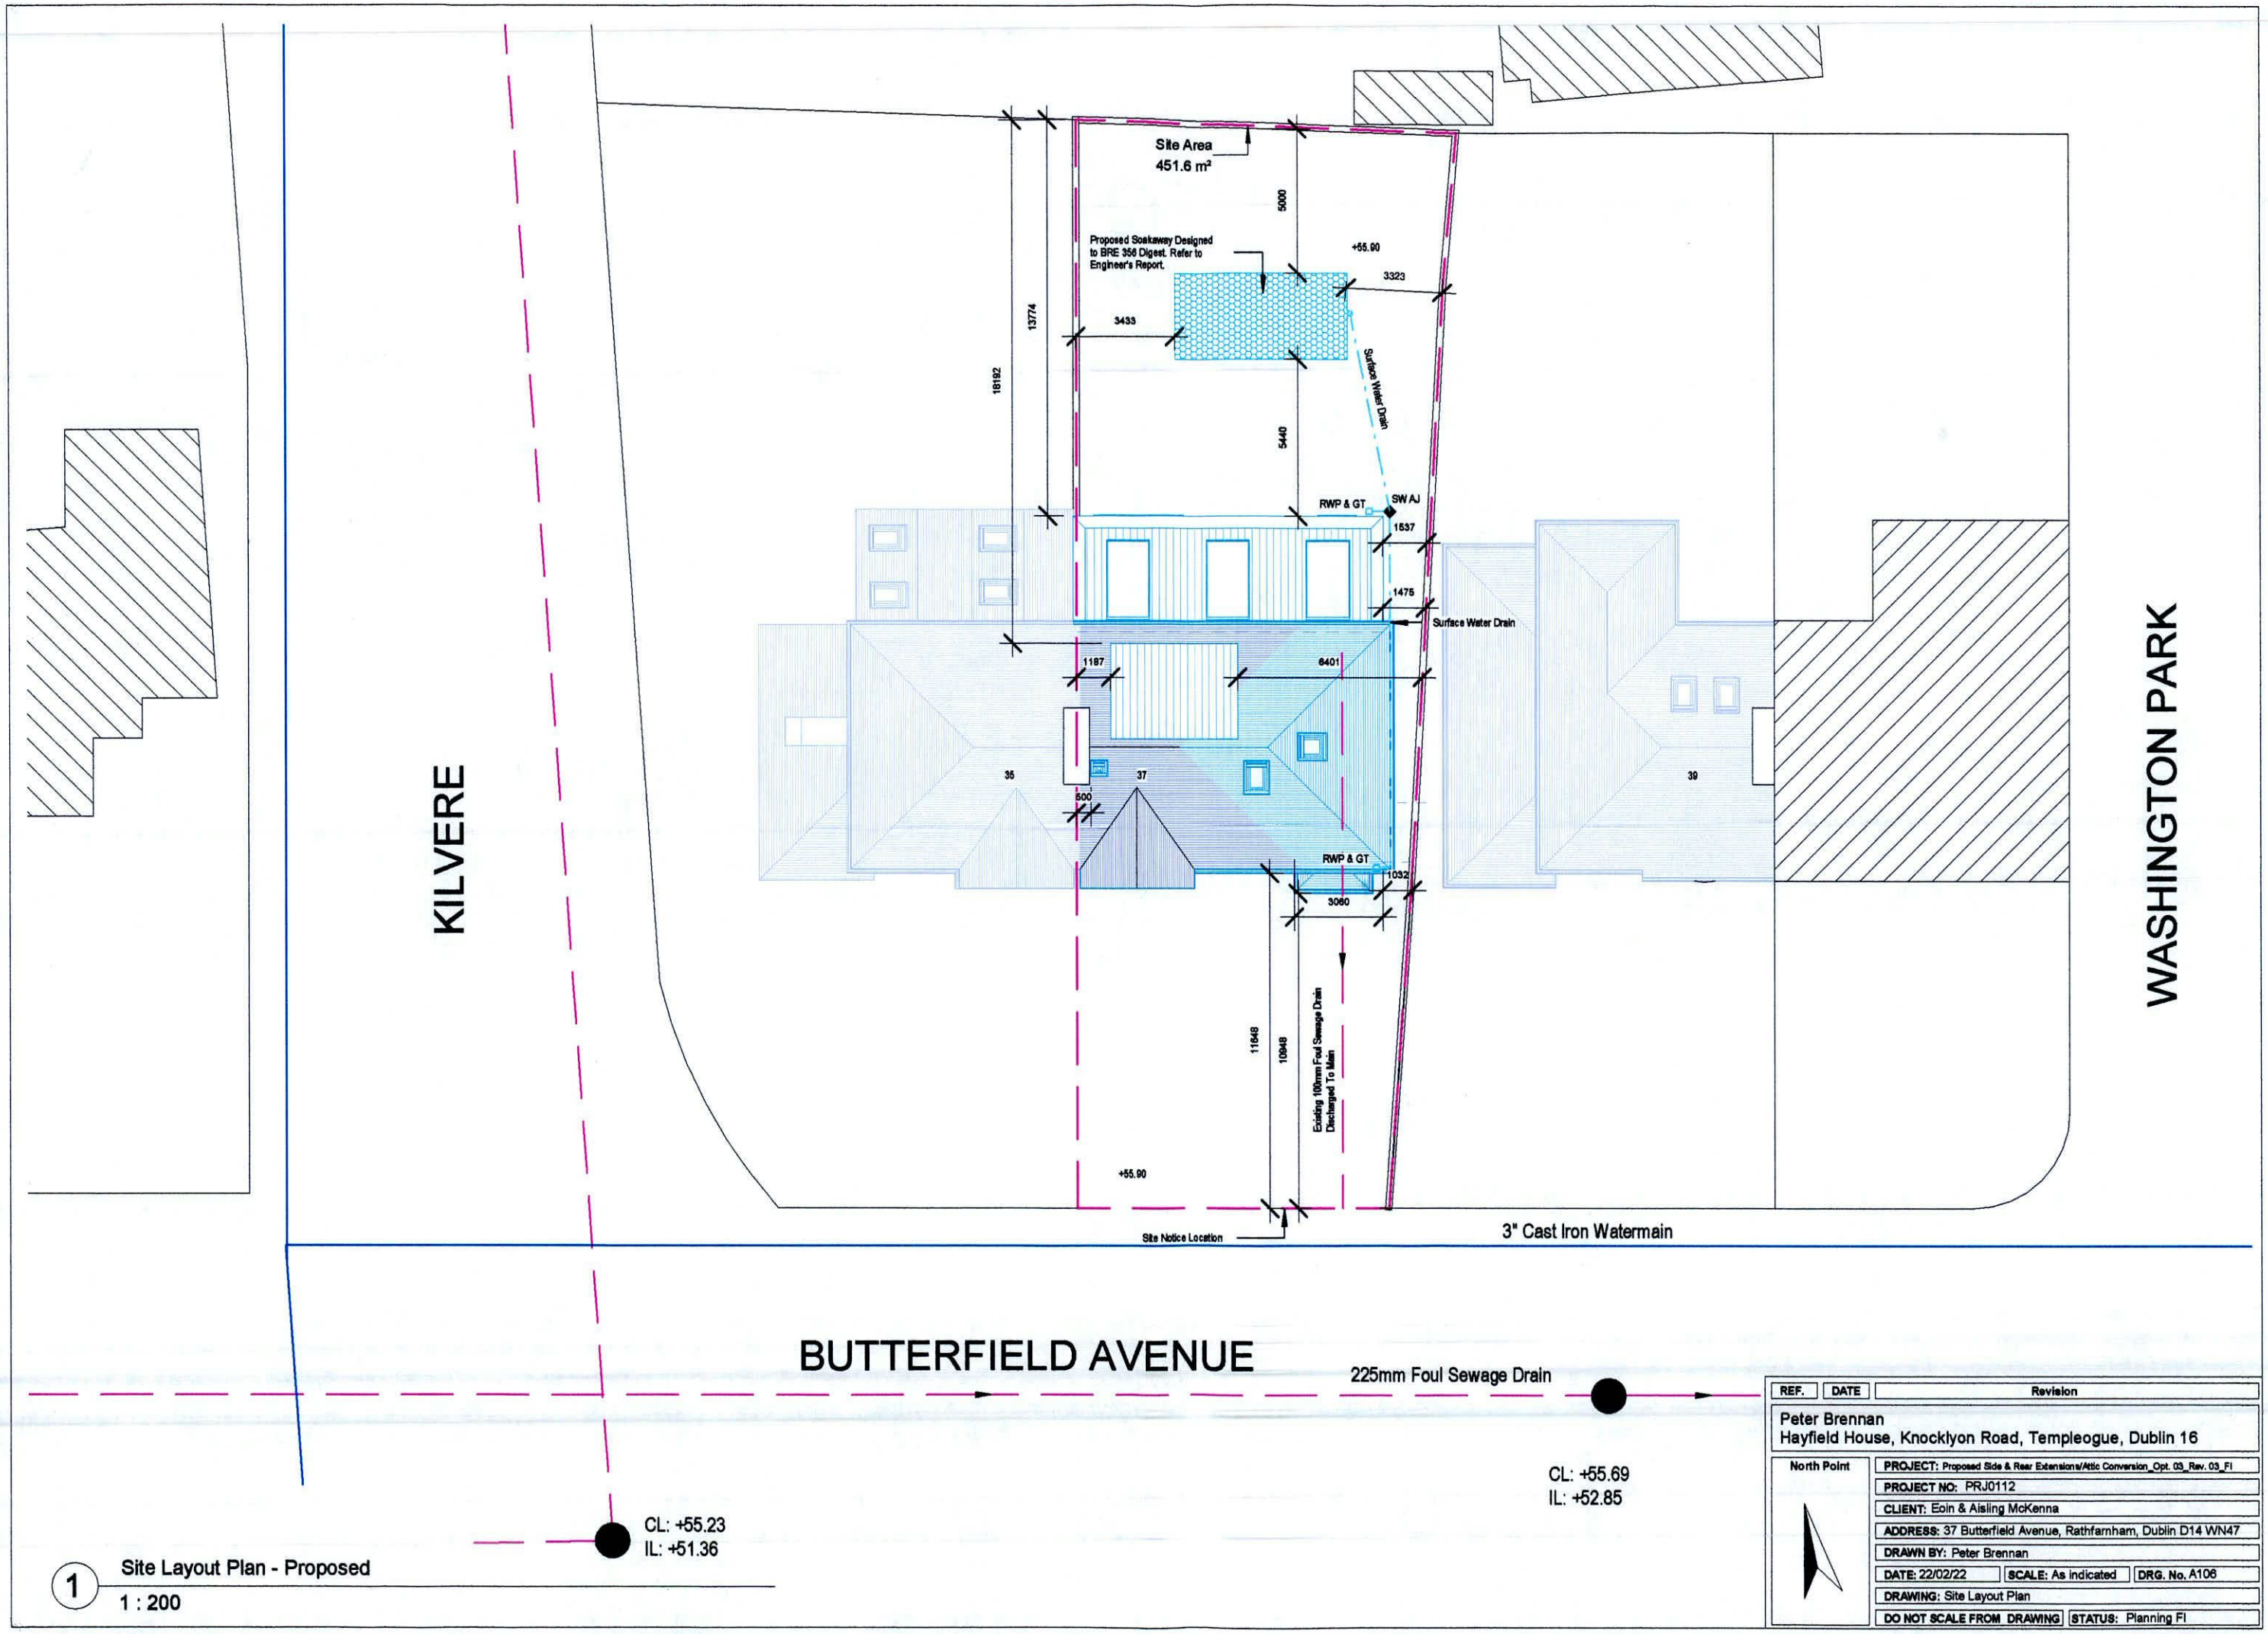

1 Site Layout Plan - Proposed
1 : 200

REF.	DATE	Revision

Peter Brennan
Hayfield House, Knocklyon Road, Templeogue, Dublin 16

PROJECT: Proposed Side & Rear Extensions/Attic Conversion_Opt. 03_Rev. 03_FI
PROJECT NO: PRJ0112
CLIENT: Eoin & Aisling McKenna
ADDRESS: 37 Butterfield Avenue, Rathfarnham, Dublin D14 WN47
DRAWN BY: Peter Brennan
DATE: 22/02/22 | SCALE: As indicated | DRG. No. A106
DRAWING: Site Layout Plan
DO NOT SCALE FROM DRAWING | STATUS: Planning FI