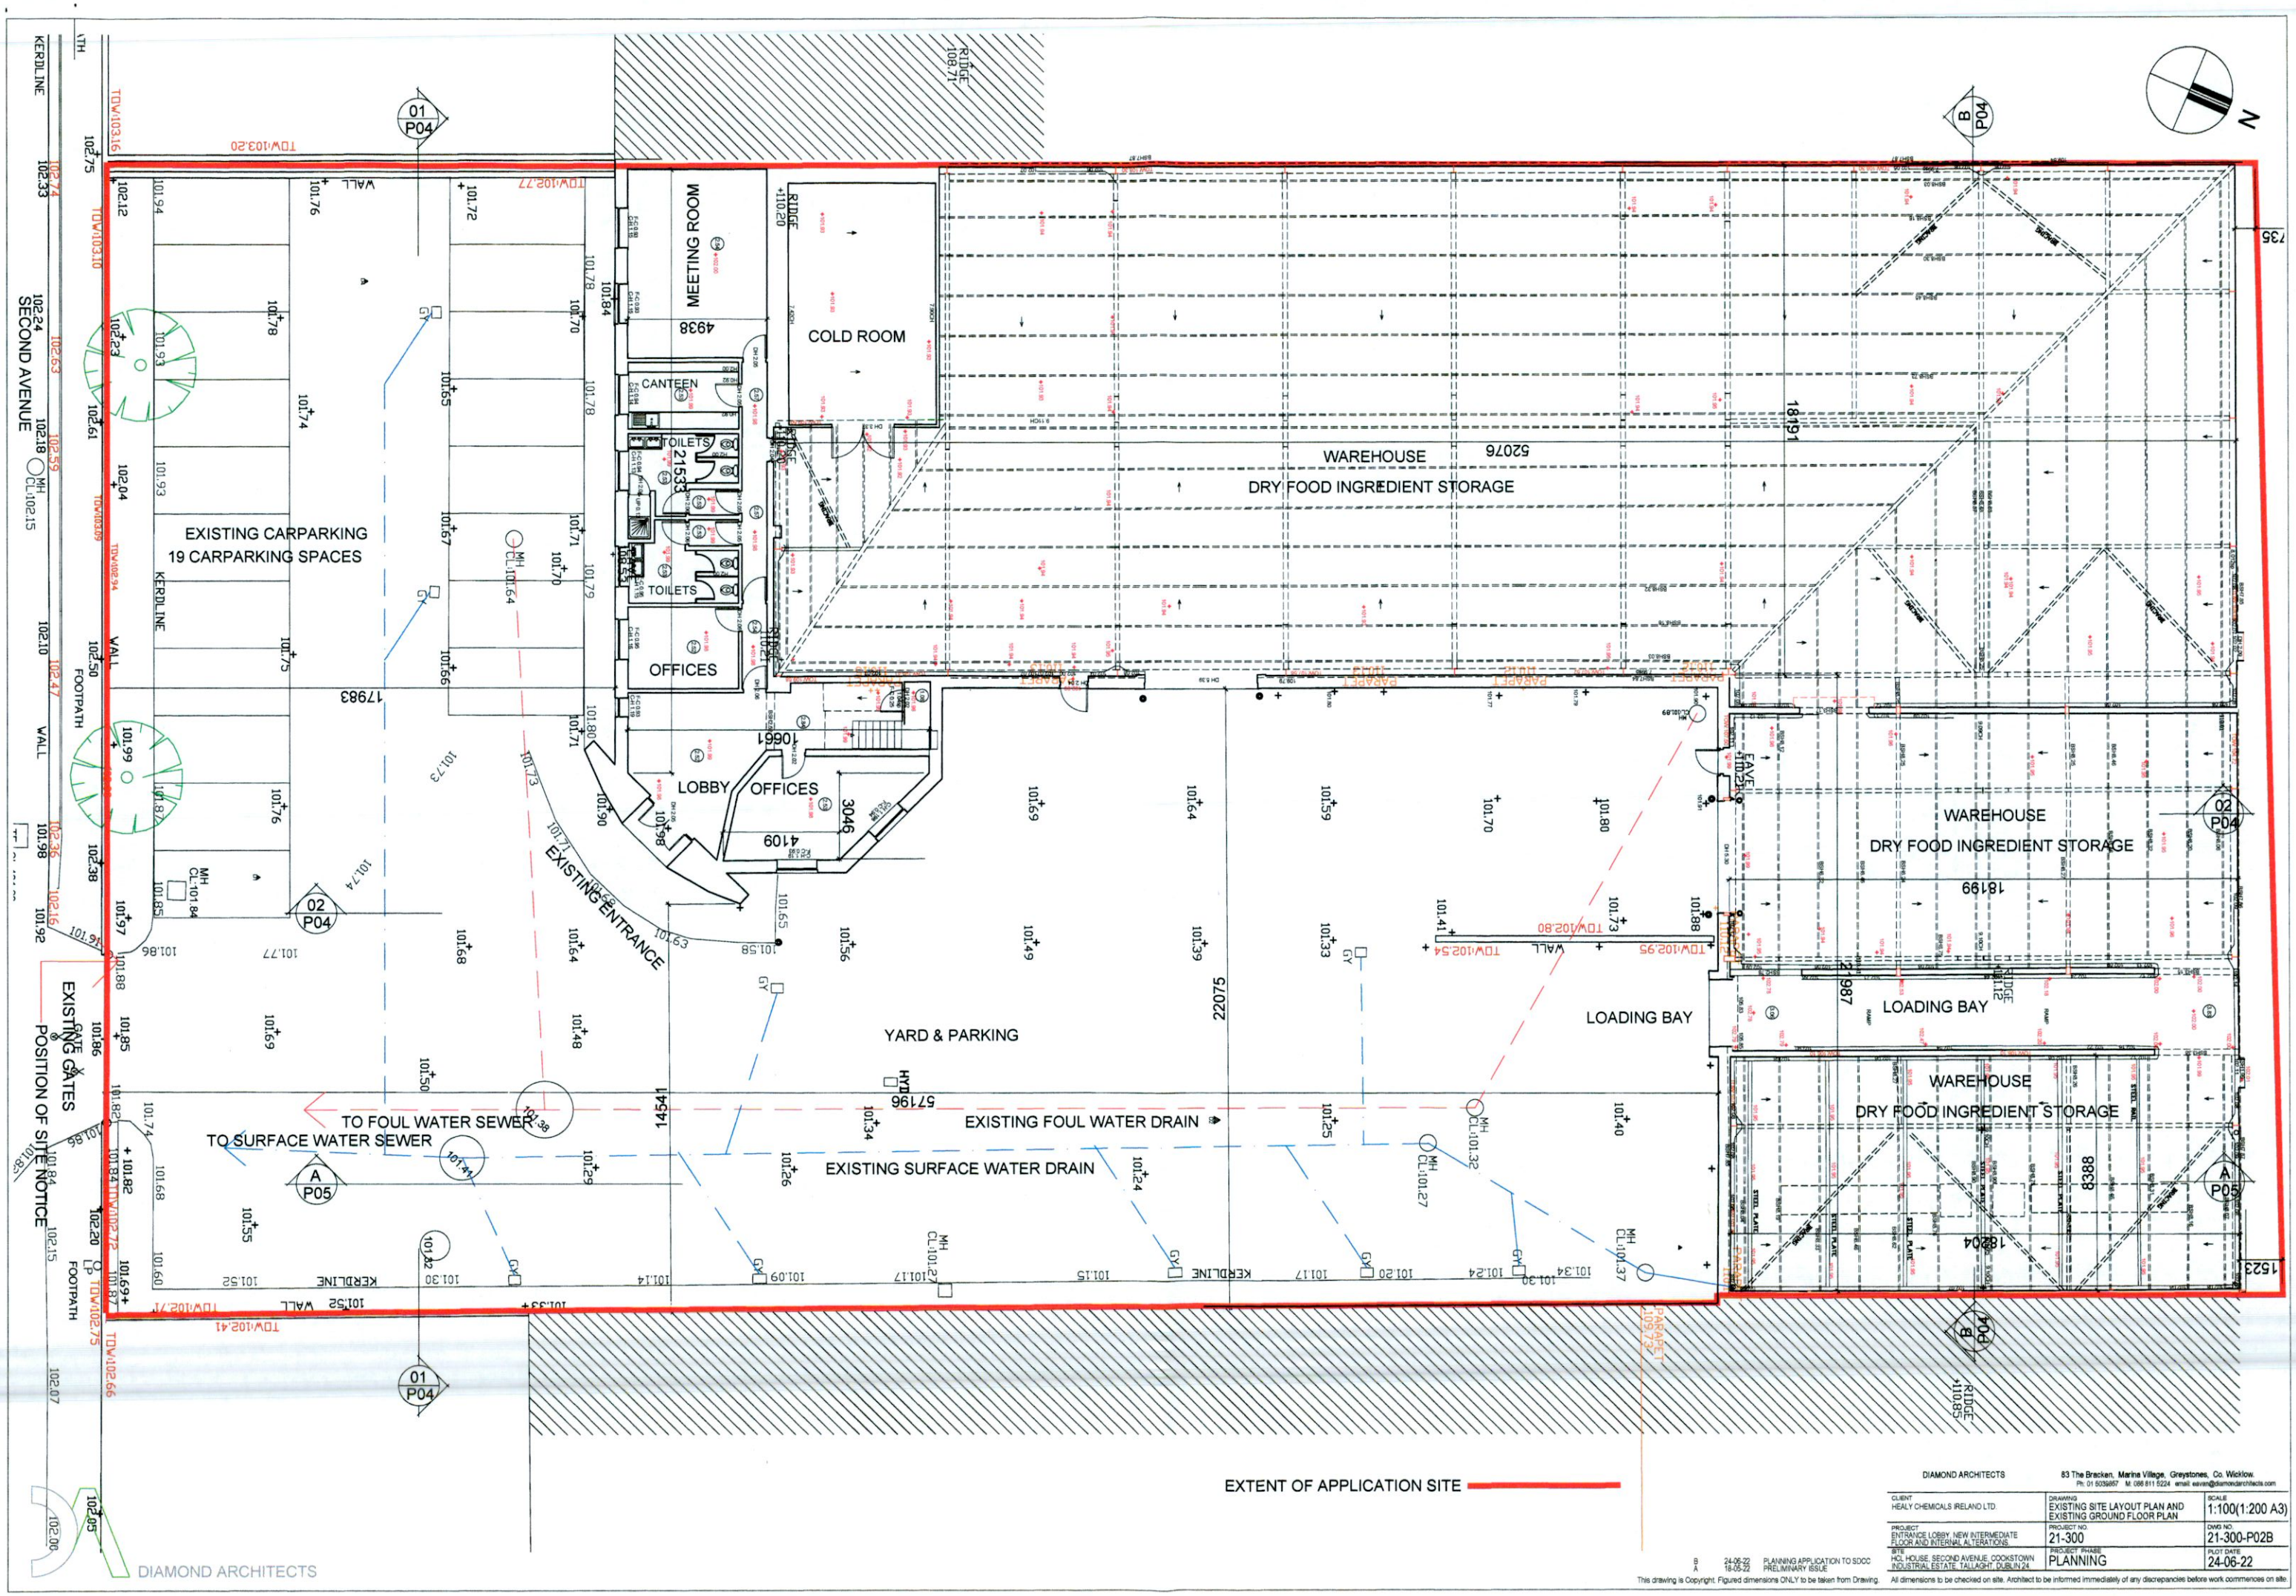

DIAMOND ARCHITECTS

83 The Bracken, Marina Village, Greystones, Co. Wicklow.
Ph: 01 5039857 M: 086 811 5224 email: eavan@diamondarchitects.com

CLIENT: HEALY CHEMICALS IRELAND LTD.	DRAWING: EXISTING SITE LAYOUT PLAN AND EXISTING GROUND FLOOR PLAN	SCALE: 1:100(1:200 A3)
PROJECT: ENTRANCE LOBBY, NEW INTERMEDIATE FLOOR AND INTERNAL ALTERATIONS.	PROJECT NO.: 21-300	DWG NO.: 21-300-P02B
SITE: HCL HOUSE, SECOND AVENUE, COOKSTOWN INDUSTRIAL ESTATE, TALLAGHT, DUBLIN 24	PROJECT PHASE: PLANNING	PLOT DATE: 24-06-22

B	24-06-22	PLANNING APPLICATION TO SDCC
A	18-05-22	PRELIMINARY ISSUE

This drawing is Copyright. Figured dimensions ONLY to be taken from Drawing.

All dimensions to be checked on site. Architect to be informed immediately of any discrepancies before work commences on site.