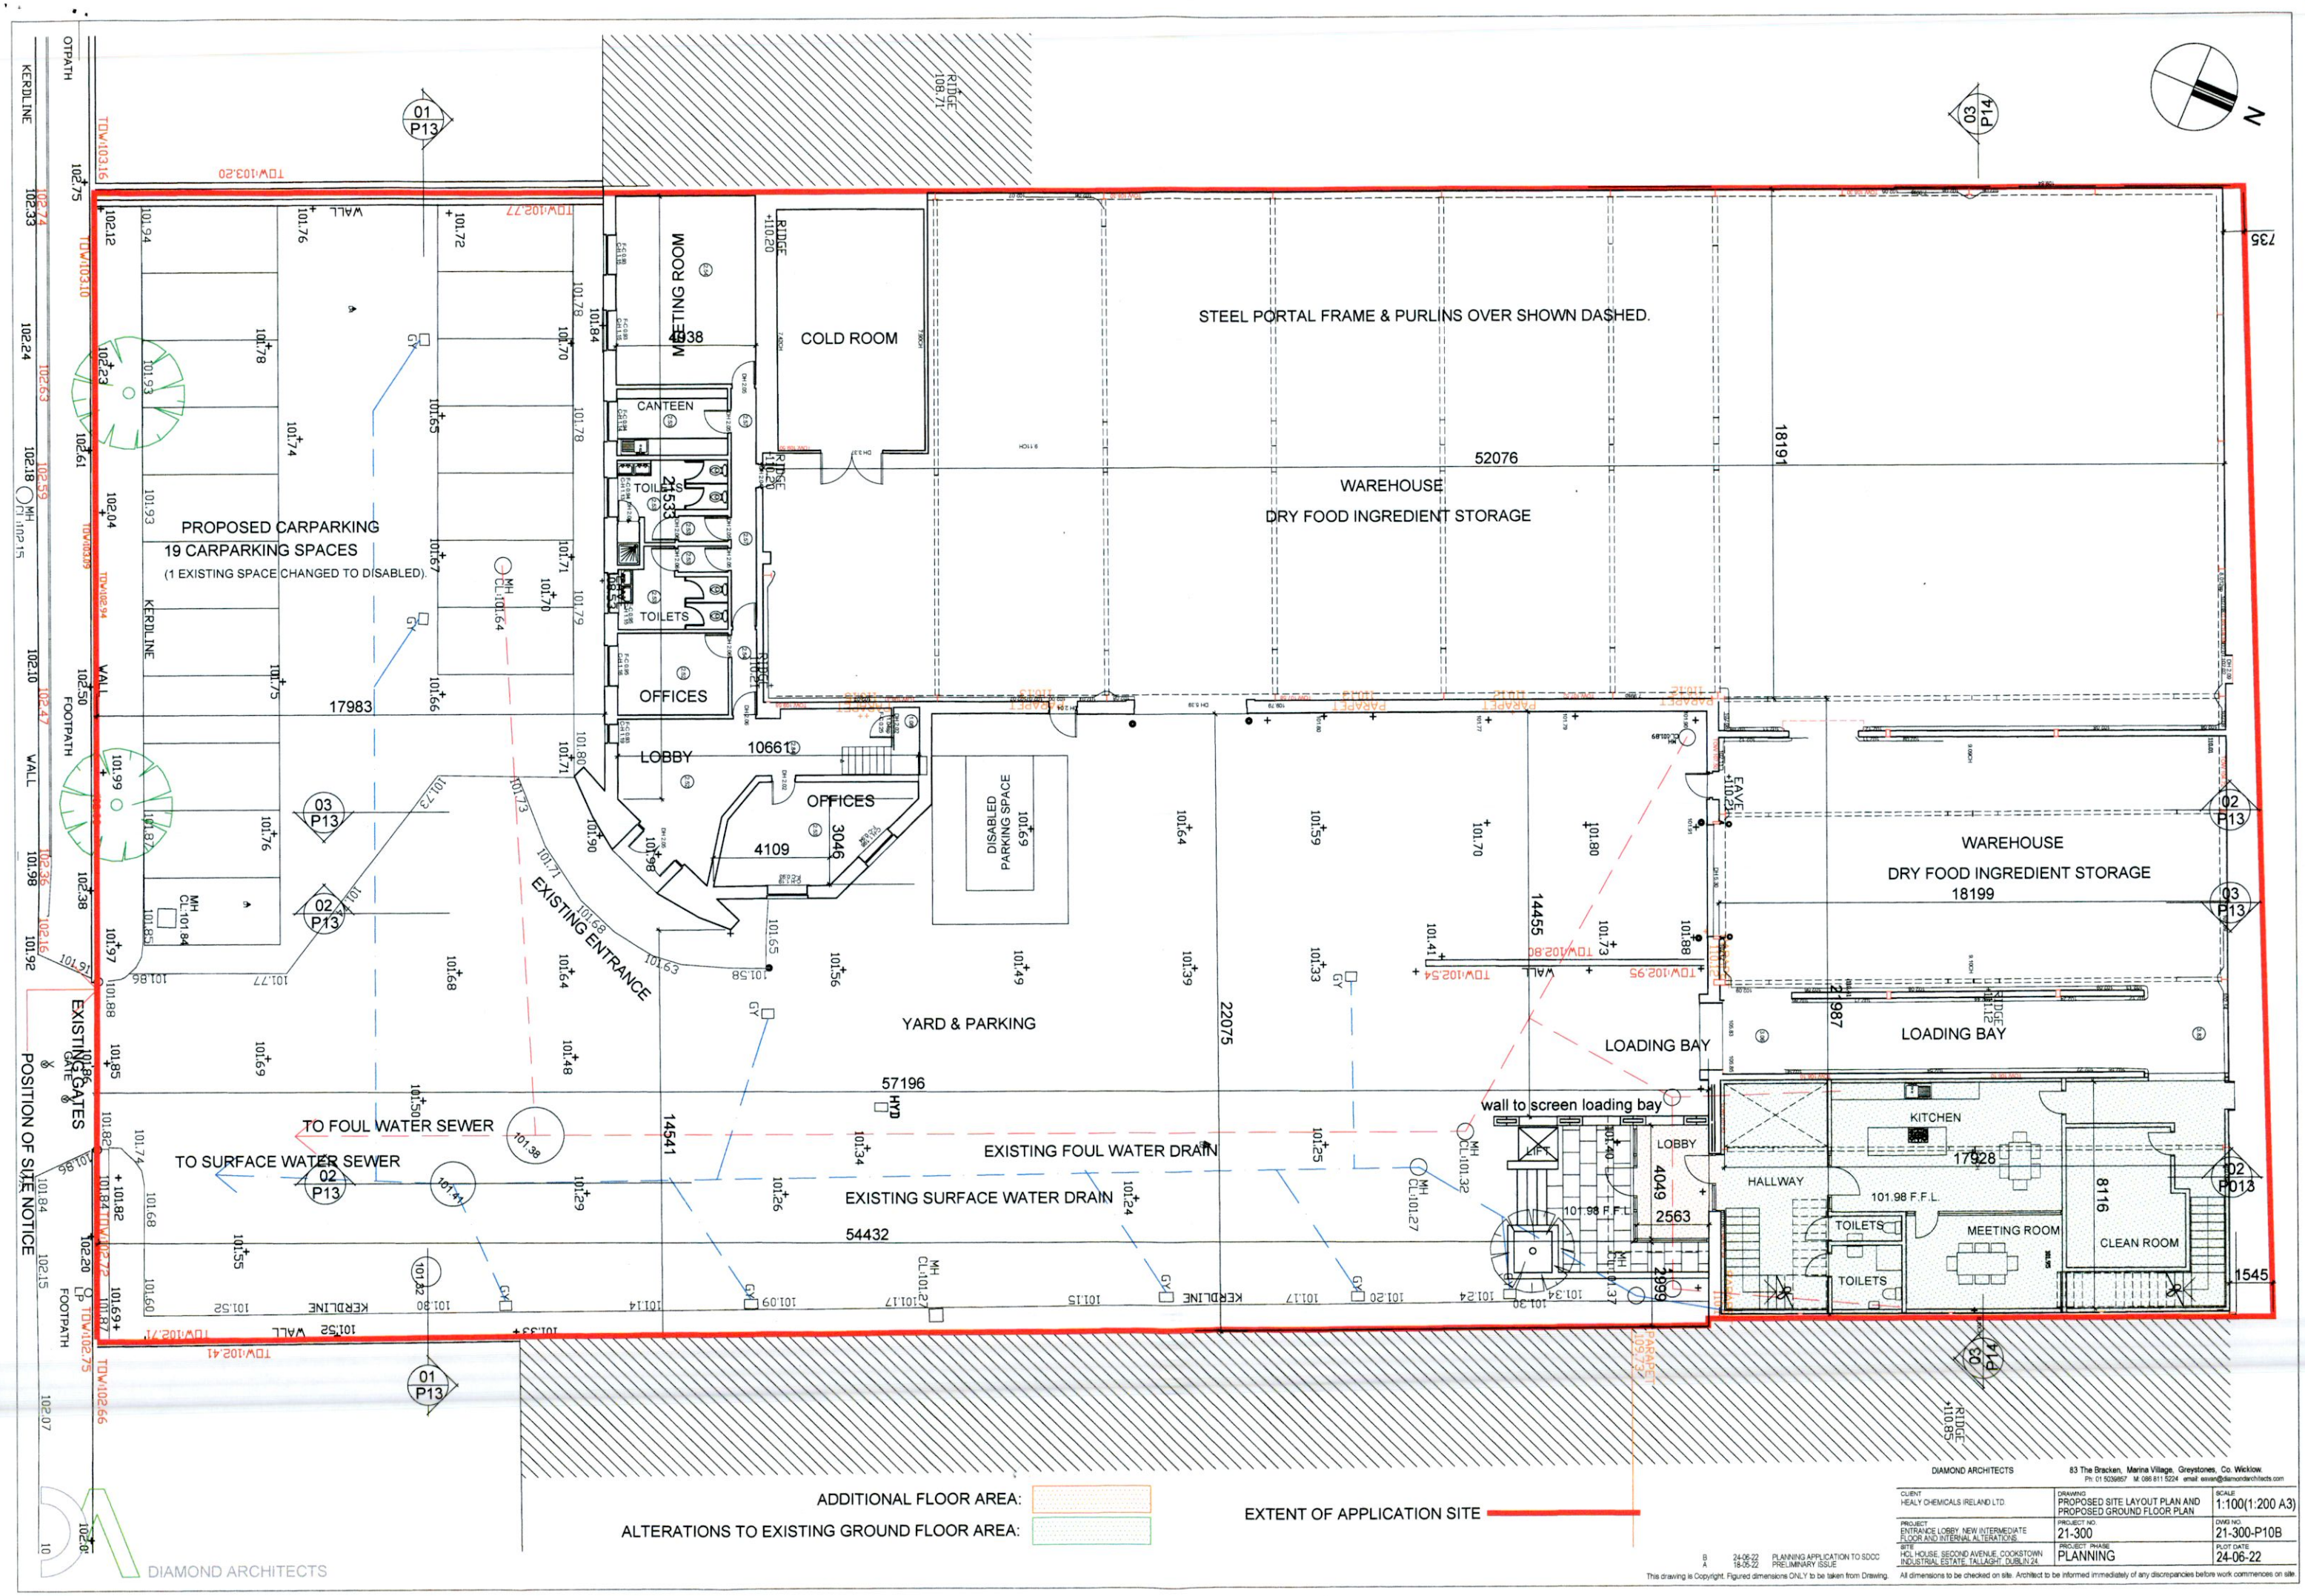


DIAMOND ARCHITECTS

83 The Bracken, Marina Village, Greystones, Co. Wicklow.
Ph: 01 5039857 M: 086 811 5224 email: eavan@diamondarchitects.com

| | | |
|---|---|---|
| CLIENT: HEALY CHEMICALS IRELAND LTD. | DRAWING: PROPOSED SITE LAYOUT PLAN AND PROPOSED GROUND FLOOR PLAN | SCALE: 1:100(1:200 A3) |
| PROJECT: ENTRANCE LOBBY, NEW INTERMEDIATE FLOOR AND INTERNAL ALTERATIONS. | PROJECT NO.: 21-300 | DWG NO.: 21-300-P10B |
| SITE: HCL HOUSE, SECOND AVENUE, COOKSTOWN INDUSTRIAL ESTATE, TALLAGHT, DUBLIN 24. | PROJECT PHASE: PLANNING | PLOT DATE: 24-06-22 |

B 24-06-22 PLANNING APPLICATION TO SDCC
A 18-05-22 PRELIMINARY ISSUE

This drawing is Copyright. Figured dimensions ONLY to be taken from Drawing. All dimensions to be checked on site. Architect to be informed immediately of any discrepancies before work commences on site.