THIS DRAWING IS PROTECTED BY COPYRIGHT AND MUST NOT BE COPIED OR REPRODUCED WITH OUT THE WRITTEN CONSENT OF PROJECT DESIGN ARCHITECTS. DO NOT SCALE FROM THIS DRAWING. USE FIGURED DIMENSIONS ONLY. ALL DIMENSIONS AND LEVELS TO BE CHECKED ON SITE.

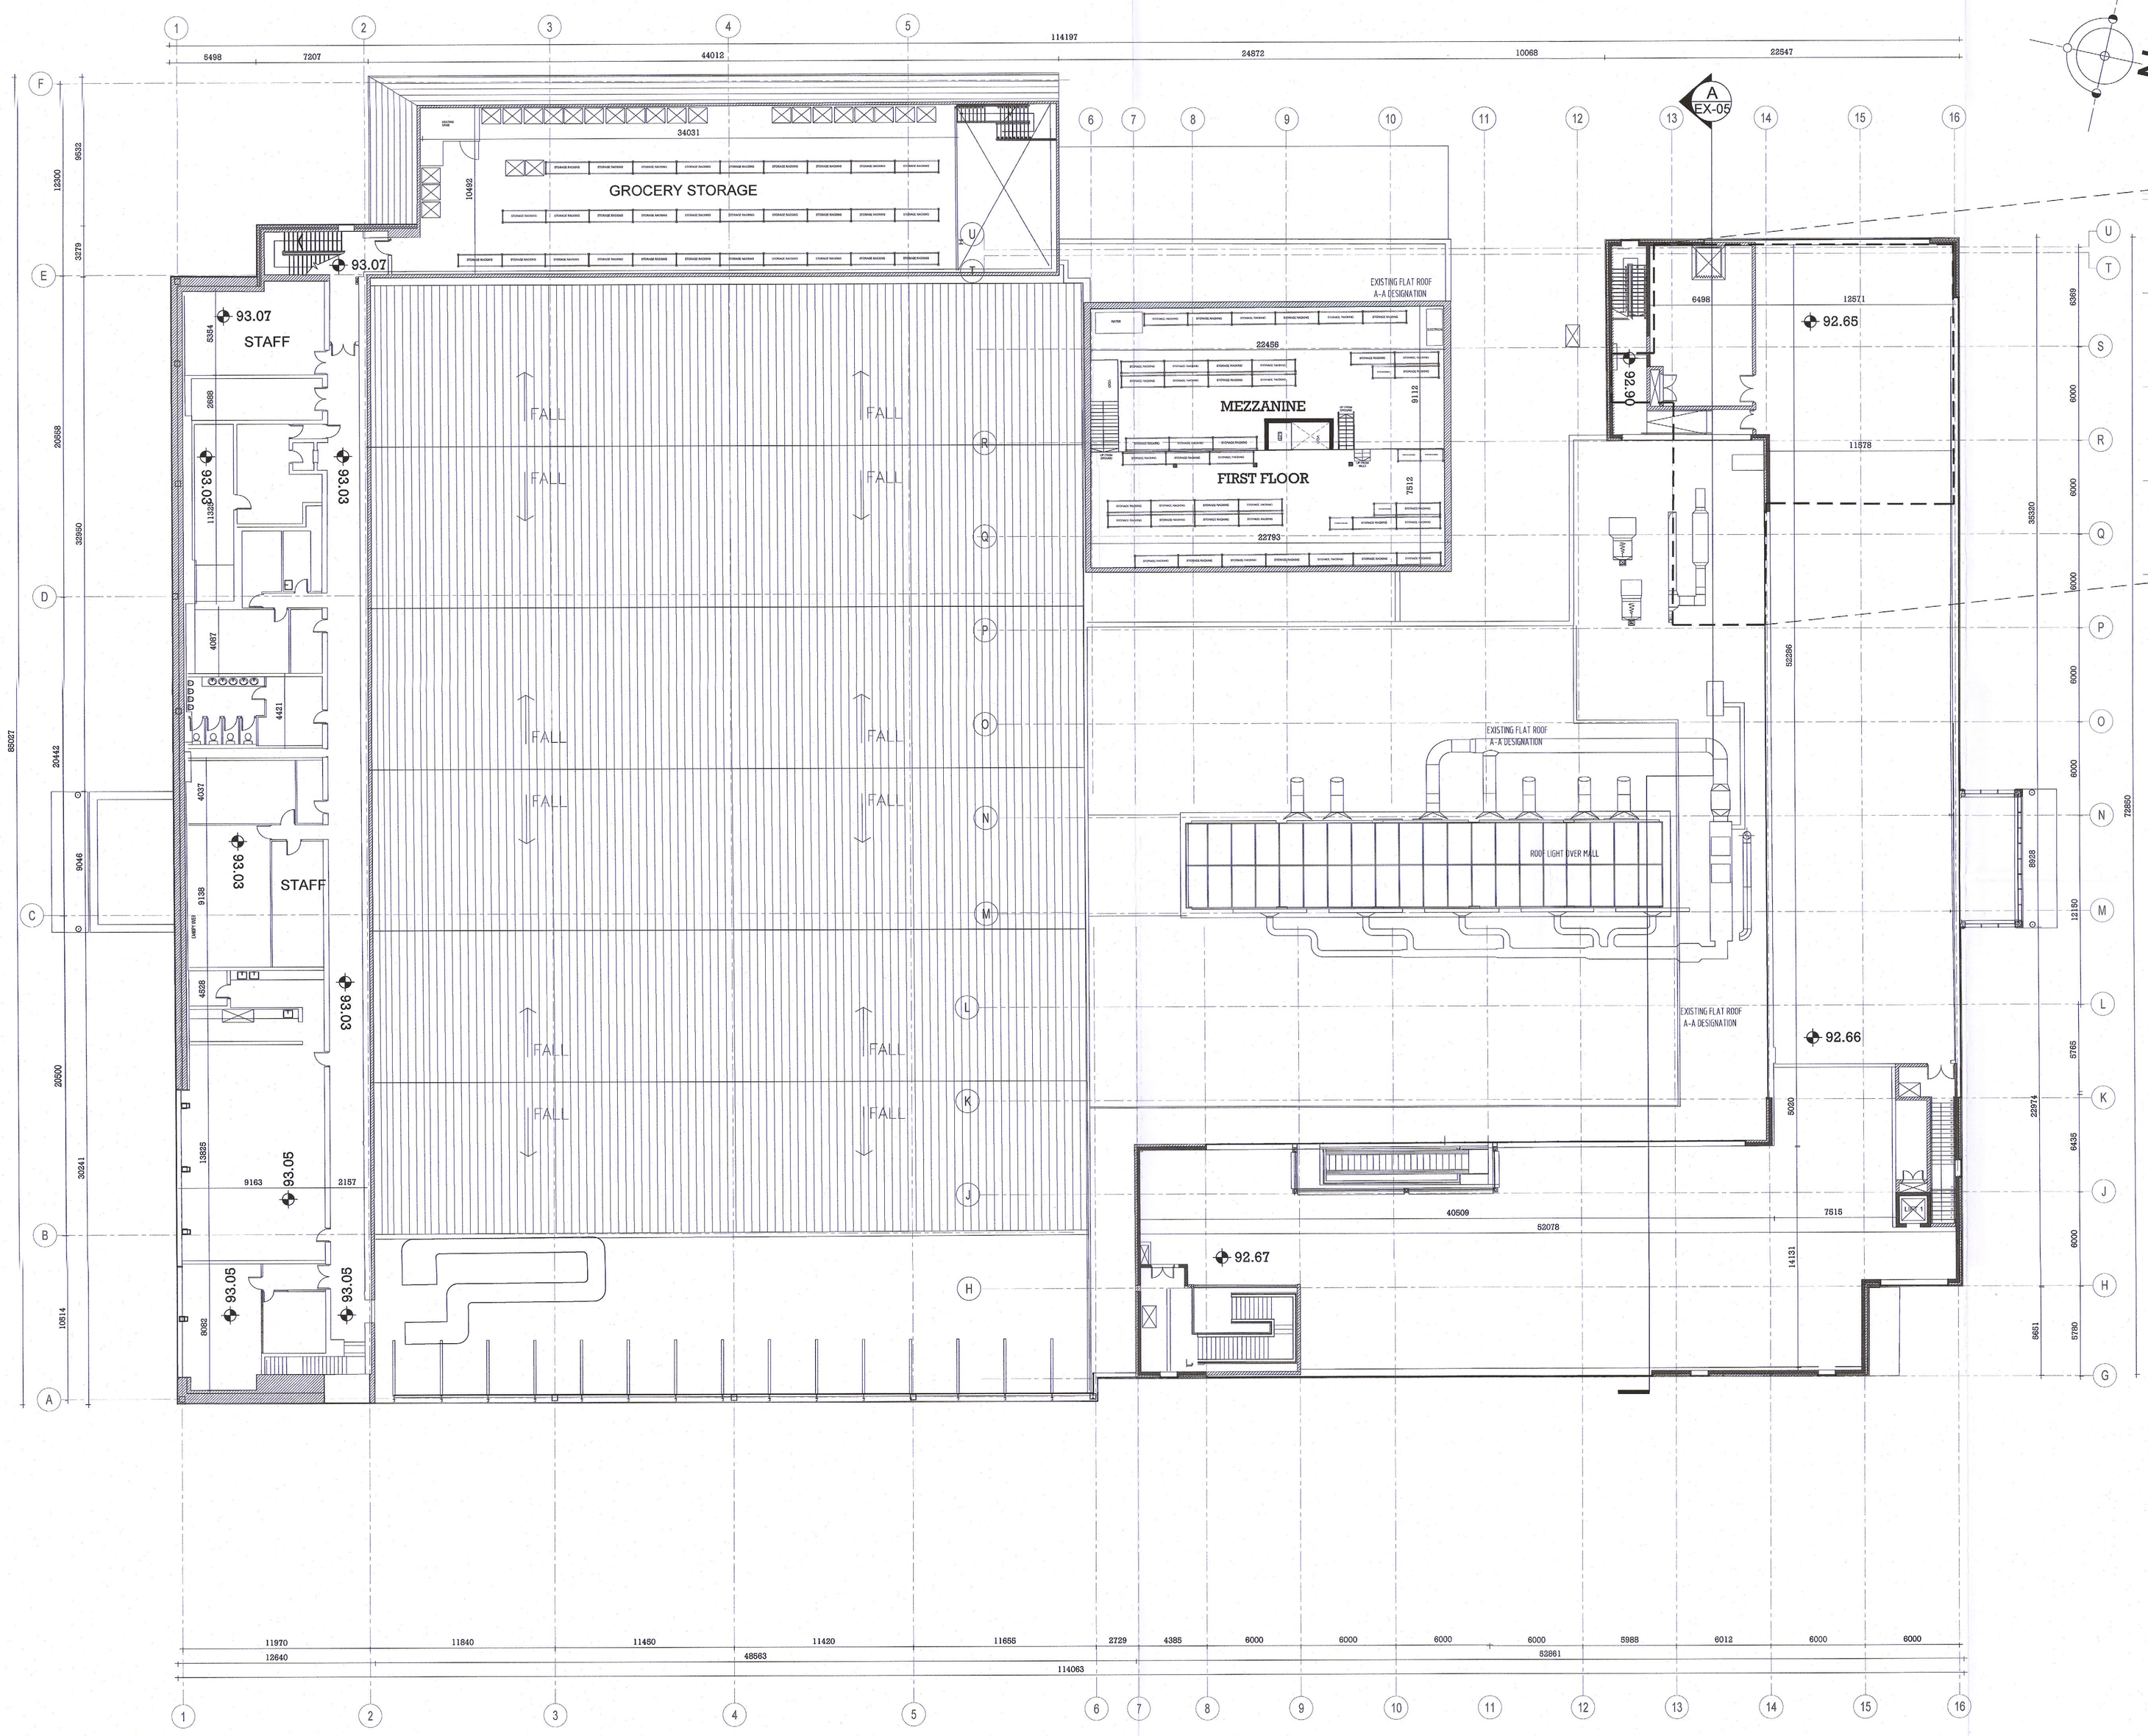

EXISTING FIRST FLOOR PLAN
SCALE: 1:200 @ A1

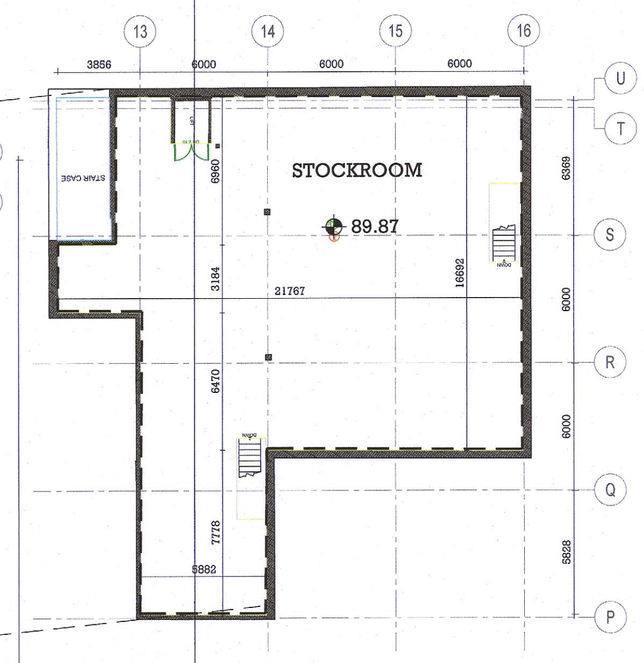

EXISTING MEZZANINE FLOOR PLAN - STOCKROOM 3
SCALE: 1:200 @ A1

EXISTING

REV	DATE	DESCRIPTION	DRAWN

Project Design Architects
Unit 1 Beech Court Business Park, Kilcoole, Co. Wicklow
Tel: 01-6572973 info@projectdesignarchitects.com

Client	Better Value Unlimited Company
Project	Kilnamanagh
Title	Existing Firstd Floor
Date	08.03.2022
Drawing No	DS-69-EX-03 *
Revision	
Drawn	PO'S
Scale	1:200 @ A1