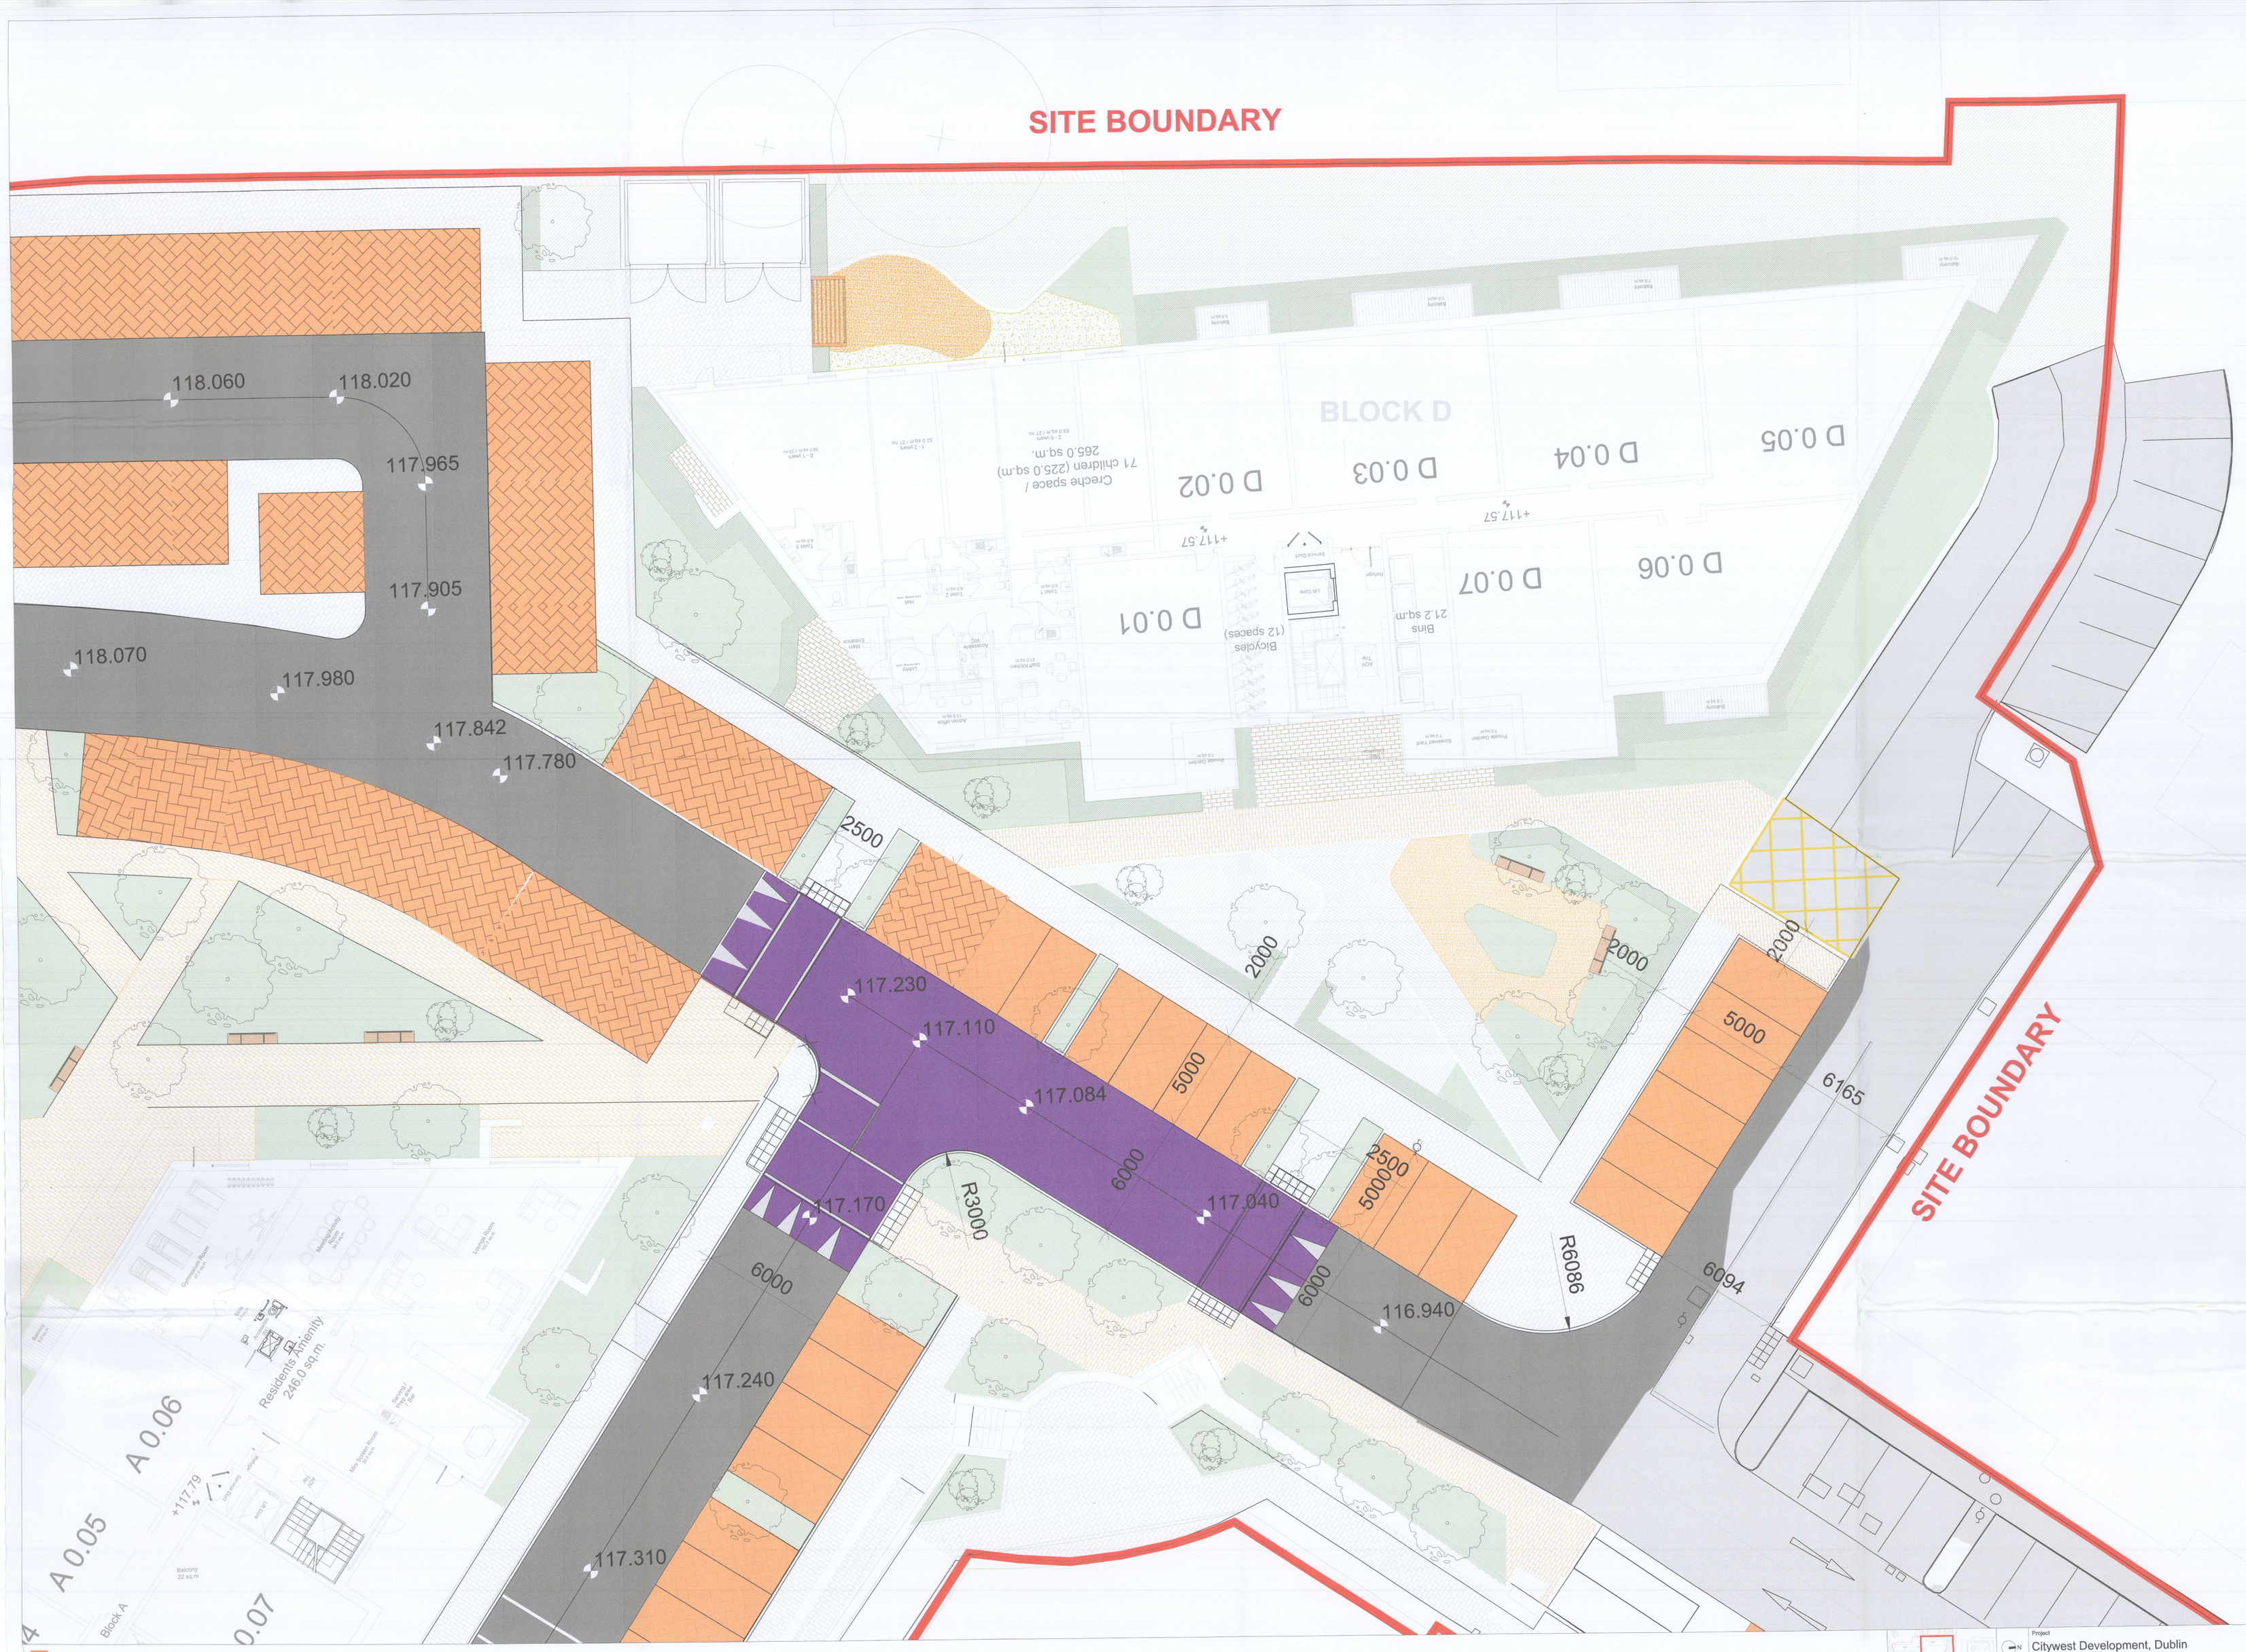

DISCLAIMER
1. This drawing is the property of Cameo & Partners Ltd.
2. It must not be copied or reproduced without written consent.
3. Do not scale from this drawing.
4. Check all dimensions on site before setting out.

KEY

PROPOSED HARD LANDSCAPE

Site Boundary

PT1 — Paving Type 1. Product: Breamar Block Paving
Supplier: Tobermore or Equal Approved
Size/Colour: 300x200x80mm / Arran Stone / Ground Textured

PT2 — Paving Type 2. Product: Manhattan Plank Paving (Pedestrian)
Supplier: Tobermore or Equal Approved
Size / Colour: Mixed Length Pack: Various(L)x164&122x80mm / Graphite Concrete Block

PT2a — Paving Type 2a. Product: Manhattan Plank Paving (Vehicular)
Supplier: Tobermore or Equal Approved
Size / Colour: Mixed Length Pack: Various(L)x164&122x80mm / Graphite Concrete Block

PT3 — Paving Type 3. Product: Breamar Concrete Block Paving
Supplier: Tobermore or Equal Approved
Size/Colour: 200x100x80mm & 300x200x80mm / Alto Silver & Arran Stone

PT4 — Paving Type 4. Product: Fusion Block Paving (Pedestrian / 60mm)
Supplier: Tobermore or Equal Approved
Size/Colour: 300x200mm, 200x100mm / Silver,
Stretcher bond (2 Size Random Mix)

PT5 — Paving Type 5. Product: Fusion Block Paving (Pedestrian / 80mm)
Supplier: Tobermore or Equal Approved
Size/Colour: 200x100mm & 300x200mm / Graphite
Stretcher bond (200mm courses)

PT6 — Paving Type 6. Product: Fusion Hydropave (Vehicular)
Textured Granite Aggregate Permeable Block Paving
Supplier: Tobermore or Equal Approved
Size/Colour: 200x100x80mm/ Mid Grey / Herringbone

PT6a — Paving Type 6a. Product: Fusion Hydrocave (Vehicular)
Textured Granite Aggregate Permeable Block Paving
Supplier: Tobermore or Equal Approved
Size/Colour: 200x100x80mm / Sandstone / 45° Herringbone

PT7 — Paving Type 7. Product: Fusion Hydropave (Vehicular)
Textured Granite Aggregate Permeable Block Paving
Supplier: Tobermore or Equal Approved
Size/Colour: 200x100x80mm / Graphite w/Silver bay demarcation / Herringbone

PT8 — Paving Type 8. Product: Asphalt Carriageway
Supplier: Tarmac or Equal Approved
Size/Colour: To Engineers Specification

SOFT LANDSCAPE

ExT — **Existing Tree**
Refer to Arboricultural Report for extent of Root Protection Zone

PxT — **Proposed Semi-Mature Tree**
Product: Refer to Planting Schedule
Supplier: Van den Berk or Equal Approved
Size/Colour: Typically 25-30cm girth, RB.

Pxh — **Proposed Semi-Mature Multi-stem Tree**
Product: Refer to Planting Schedule
Supplier: Van den Berk or Equal Approved

Existing Planting Area

Proposed Hedge
Product: Refer to Planting Schedule
Supplier: TBC or Equal Approved
Size/Colour: 100-150cm high, branched, dar, no. per lin.m.

Proposed Shrub Planting
Product: Refer to Planting Schedule
Supplier: TBC or Equal Approved

Proposed Perennial Planting
Product: Refer to Planting Schedule
Supplier: TBC or Equal Approved

Proposed Lawn
Product: Quality Lawn Turf
Supplier: Rolawn Medallion or Equal Approved

Cameo Partners design studio
Cargo Works - ET 5.07
1-2 Hatfields, Waterloo, London
SE1 9PG
Company Registered No: 8756613.
T : 0203 1760 130
E : info@cameoandpartners.com

rev	details	by	date
00	Planning Issue. To be read in conjunction with: CWD-BMCE-ZZ-ZZ-DR-C-2000	KM	16.06.2022

m 0 1 2 3 4 5 6 7 8 9 10
Scale 1:100

Project
Citywest Development, Dublin

Drawing
Block D Landscape Layout

Scale	Date	Checked By	Drawn By
1:100@A0	16.06.22	MM	KM

Drawing No. C0143 L905
Revision 00
Purpose of Issue. P
D = design information / P = planning / T = tender / C = construction / B = as b
Drawing sheet size - A0

© Cameo & Partn