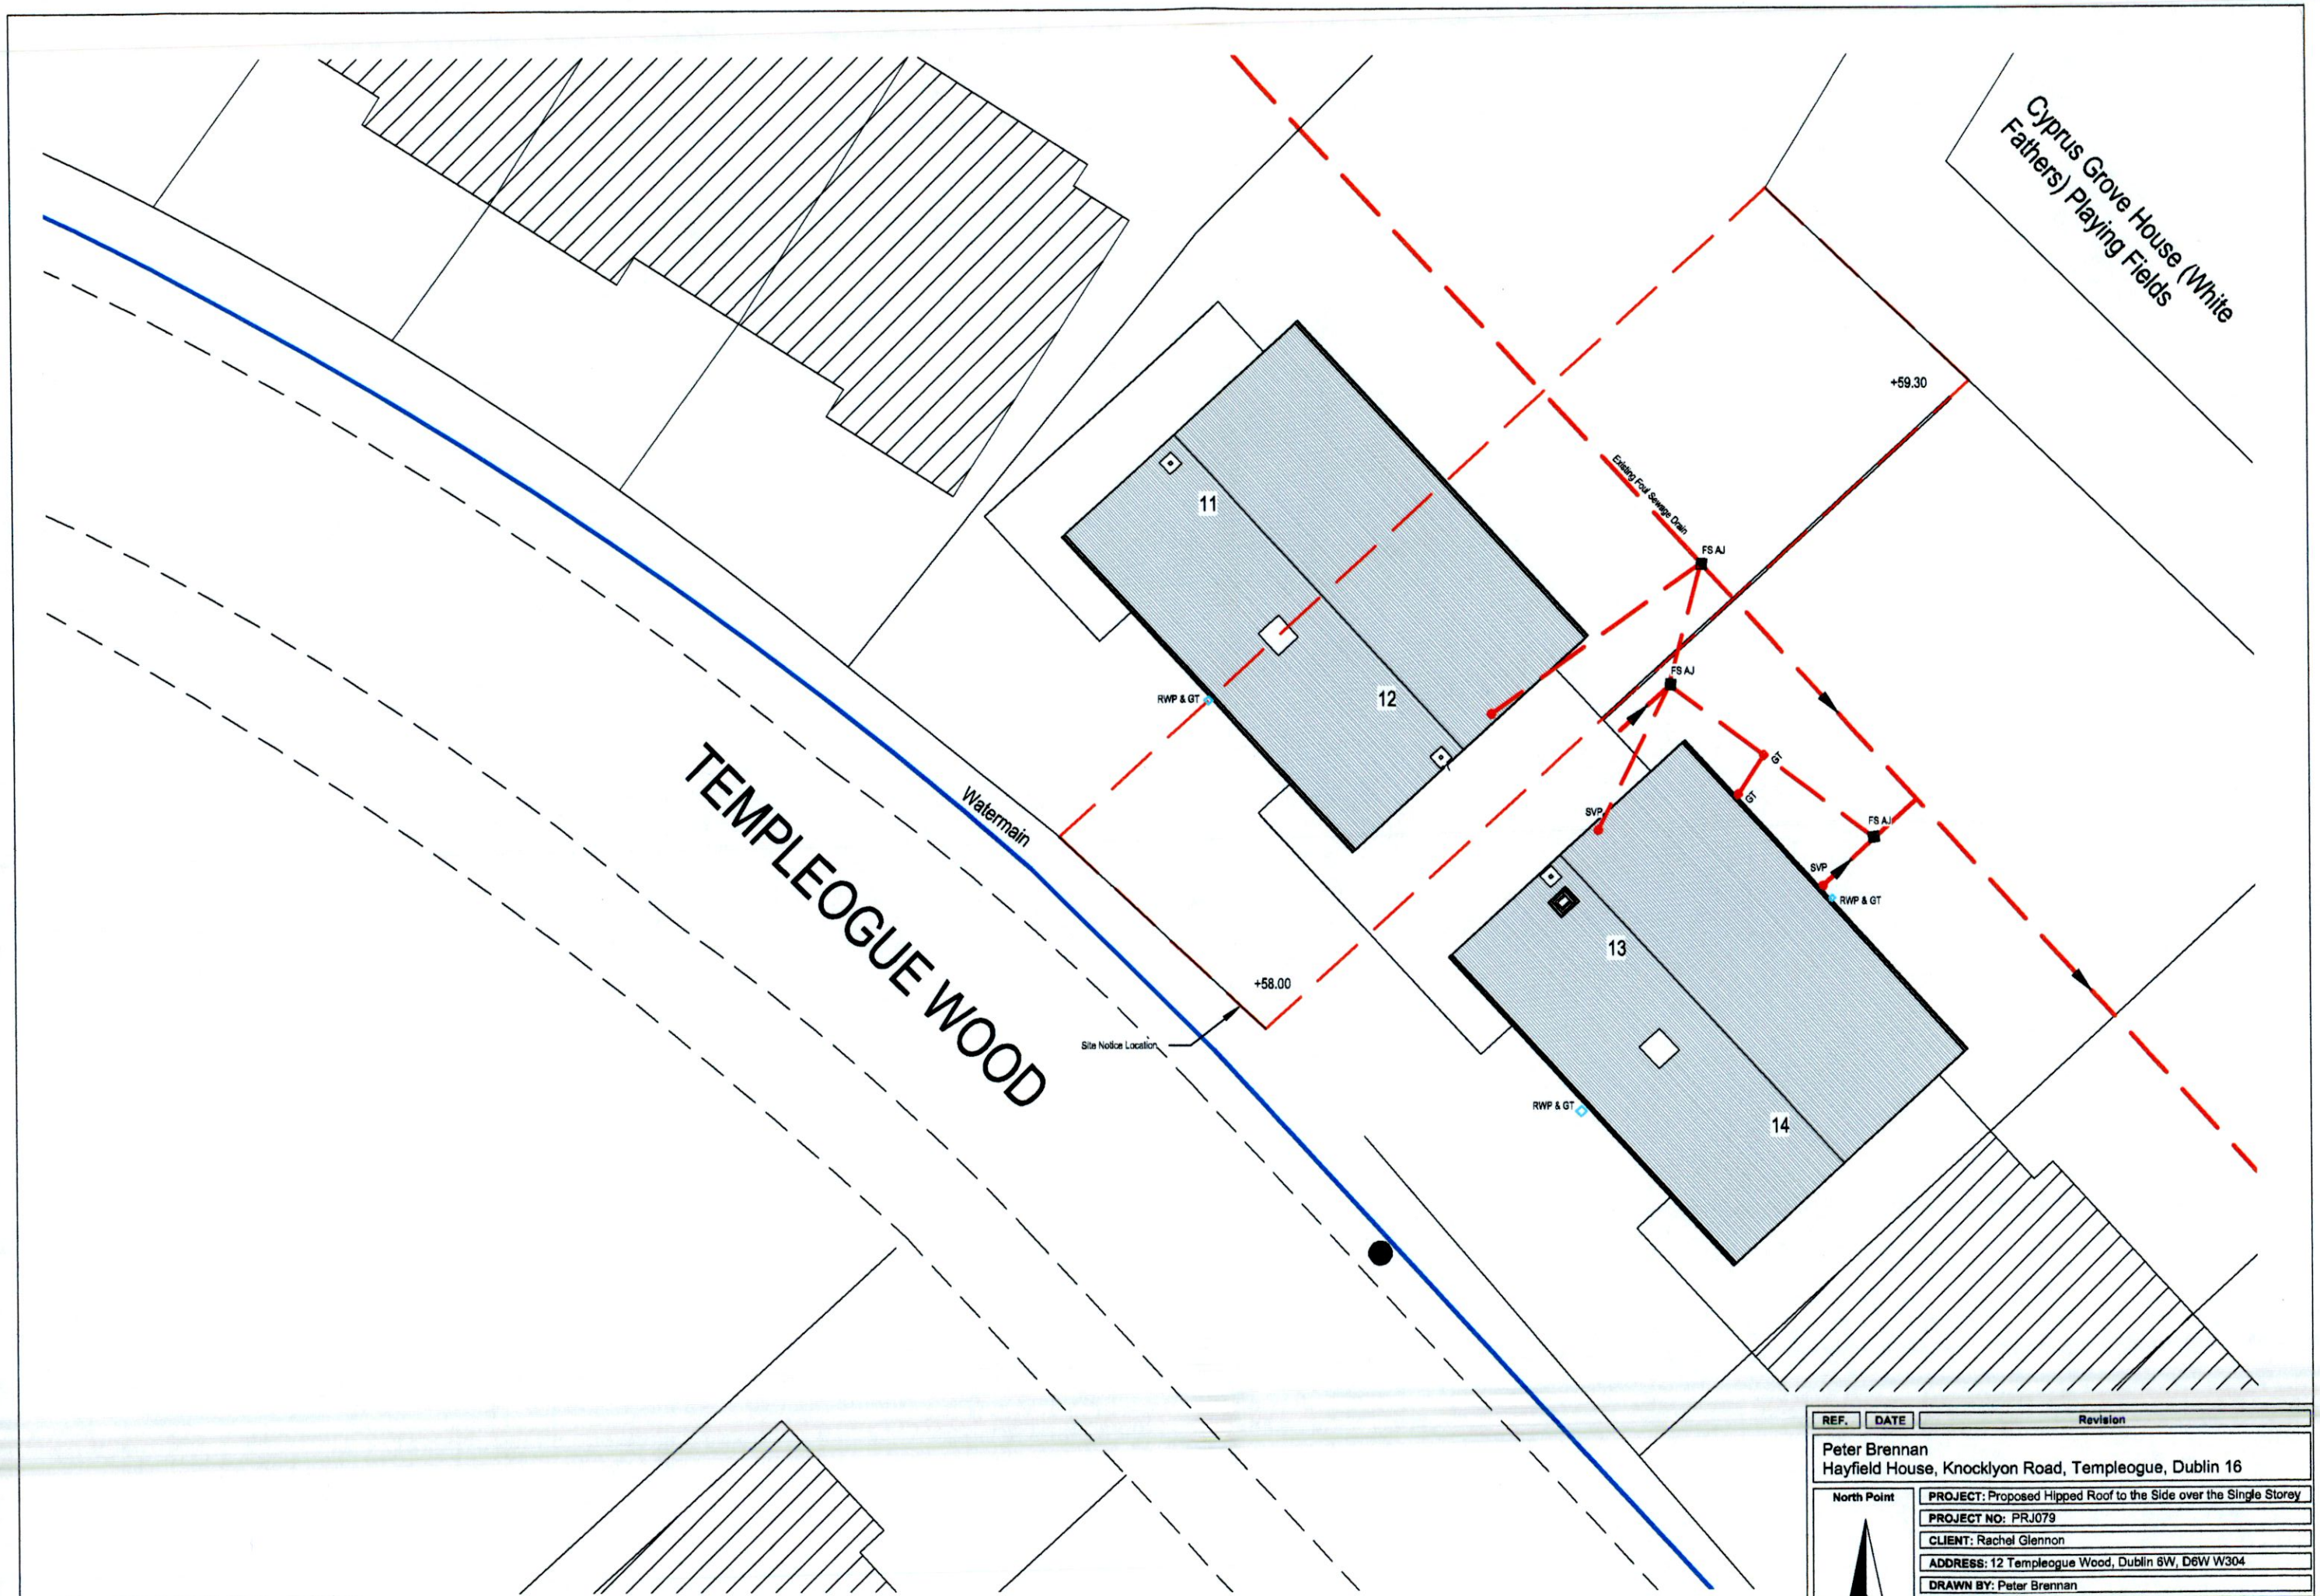


1 Site Layout Plan - Existing

1 : 200

| REF. | DATE | Revision |
|---|---|---|

Peter Brennan
Hayfield House, Knocklyon Road, Templeogue, Dublin 16

North Point

**PROJECT:** Proposed Hipped Roof to the Side over the Single Storey

**PROJECT NO:** PRJ079

**CLIENT:** Rachel Glennon

**ADDRESS:** 12 Templeogue Wood, Dublin 6W, D6W W304

**DRAWN BY:** Peter Brennan

**DATE:** 09/07/22 **SCALE:** 1 : 200 **DRG. No.** P106

**DRAWING:** Site Layout Plan Existing

**DO NOT SCALE FROM DRAWING** **STATUS:** Planning