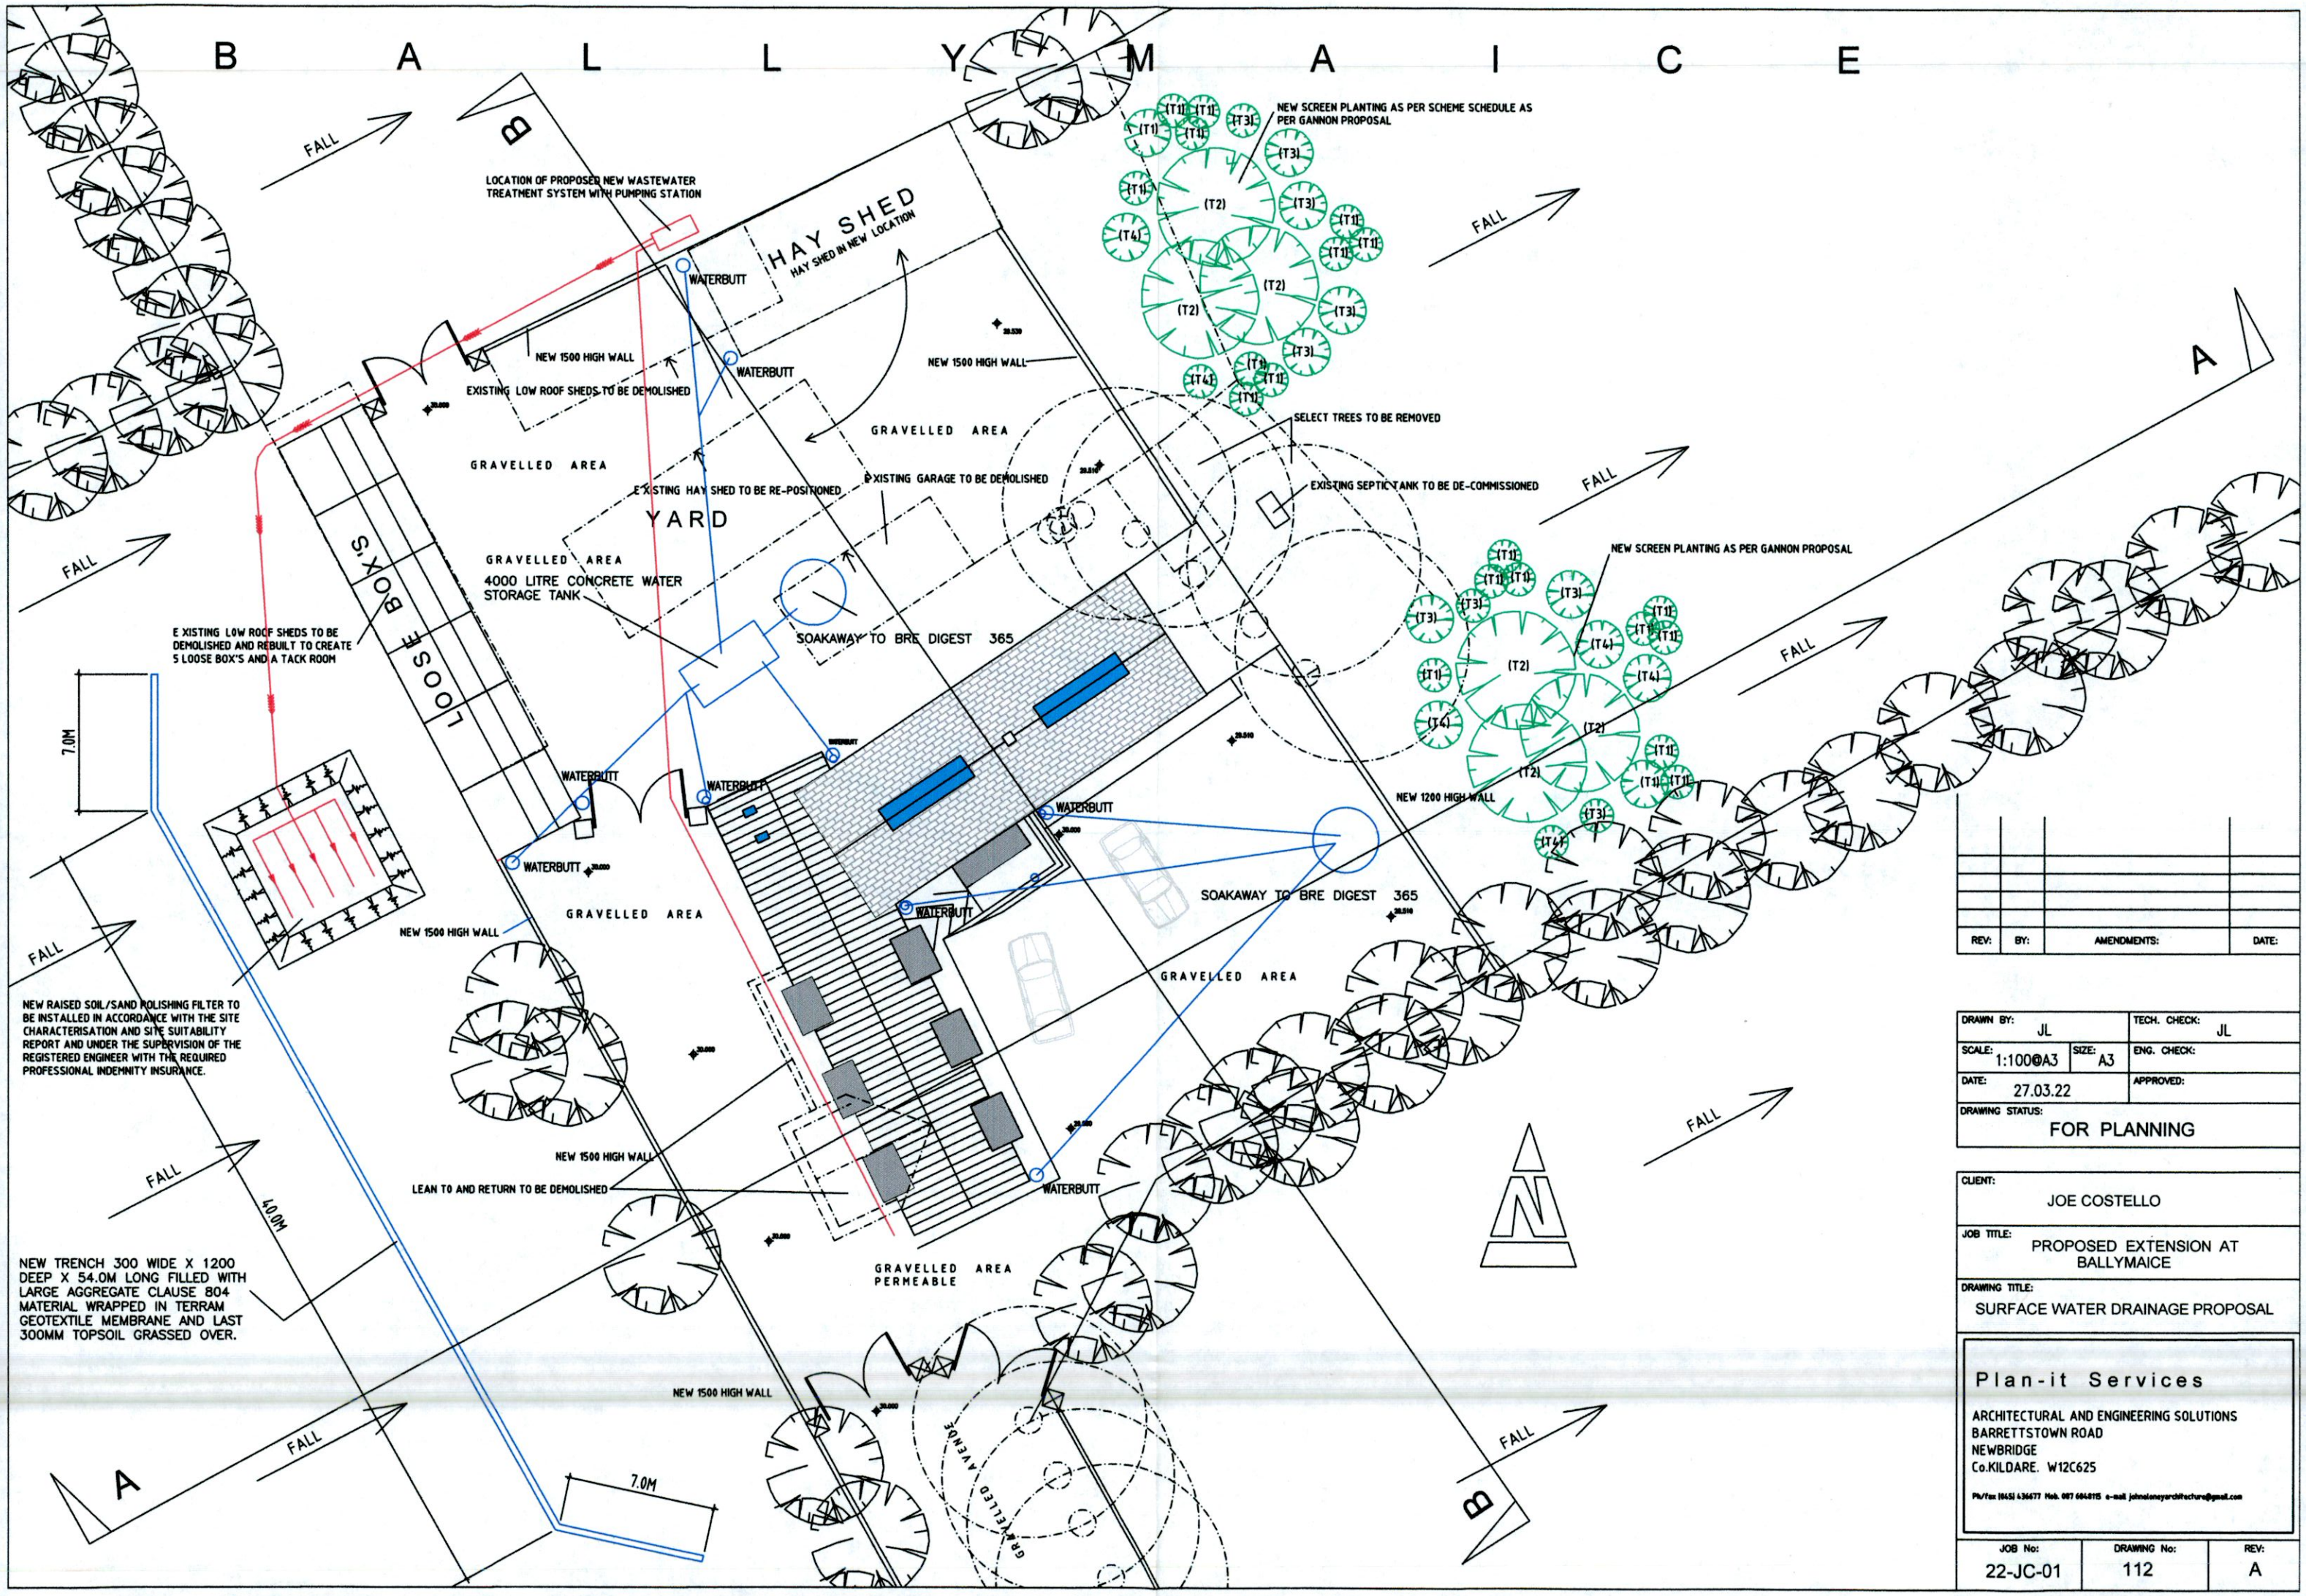

REV:	BY:	AMENDMENTS:	DATE:

DRAWN BY: JL	TECH. CHECK: JL
SCALE: 1:100@A3 SIZE: A3	ENG. CHECK:
DATE: 27.03.22	APPROVED:
DRAWING STATUS: FOR PLANNING	

CLIENT: JOE COSTELLO

JOB TITLE: PROPOSED EXTENSION AT BALLYMAICE

DRAWING TITLE: SURFACE WATER DRAINAGE PROPOSAL

Plan-it Services

ARCHITECTURAL AND ENGINEERING SOLUTIONS
BARRETTSTOWN ROAD
NEWBRIDGE
Co.KILDARE. W12C625

Ph/Fax (045) 436677 Mob. 087 6048115 e-mail: johnsoneyarchitecture@gmail.com

JOB No:	DRAWING No:	REV:
22-JC-01	112	A