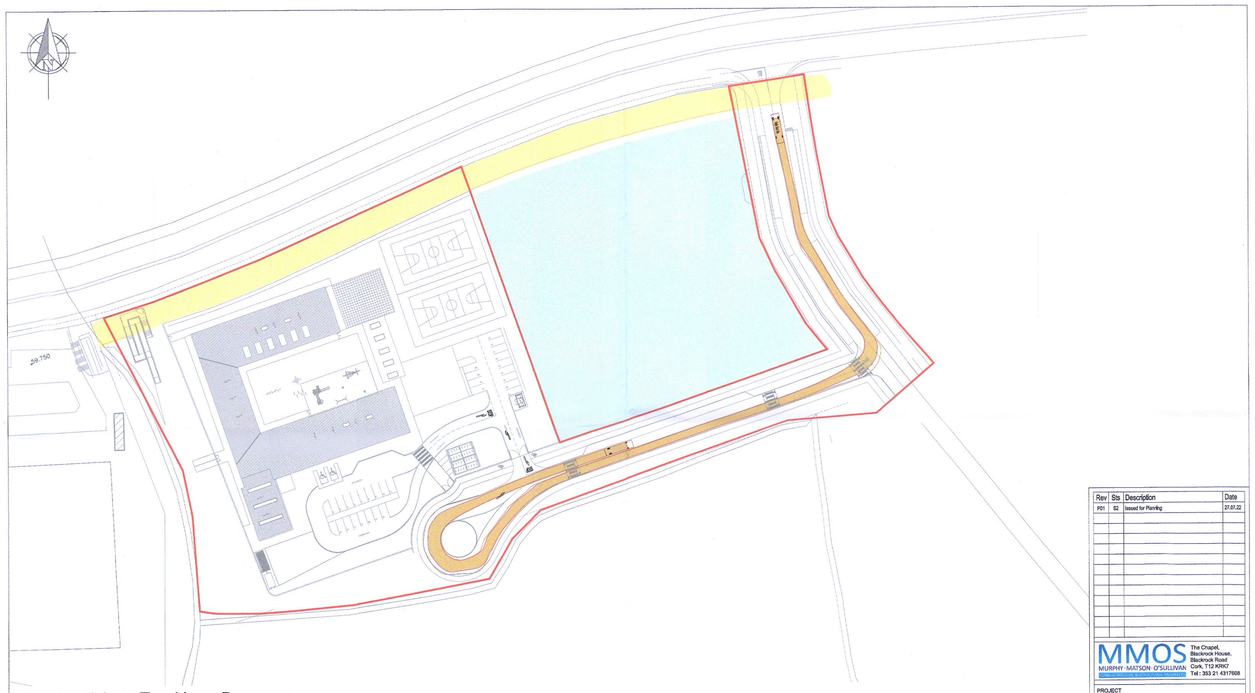

Proposed Auto Tracking - Bus

Scale 1:1000 @ A3

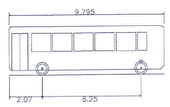

Single Deck Bus	
Overall Length	9.795m
Overall Width	2.500m
Overall Body Height	3.070m
Min Body Ground Clearance	0.306m
Track Width	2.322m
Lock-to-lock time	6.00s
Curb to Curb Turning Radius	10.111m

Legend:
Denotes Front Type Path

Denotes Front of Vehicle Body Path

Rev	Sta	Description	Date
P01	S2	Issued for Planning	27.07.22

MMOS MURPHY-MATSON-O'SULLIVAN
The Chapel, Blackrock House, Blackrock Road, Cork, T12 K0W7
Tel: 353 21 4317608

PROJECT
School Decant Programme-Civil Design, Kilshoge, Co. Dublin

CLIENT
AFEC International

TITLE
Proposed Auto Tracking - Bus

DRAWN BY	CHECKED BY	APPROVED BY
DB	SL	PTM

SCALE	PROJECT NUMBER
As Shown	22087

DOCUMENT REFERENCE: 22087-MMS-ZZ-ST-DR-C-10501
ISSUE: S2
REV: P01

PROJECT-ORIGINATOR-ZONE-LEVEL-TYPE-ROLE-NUMBER