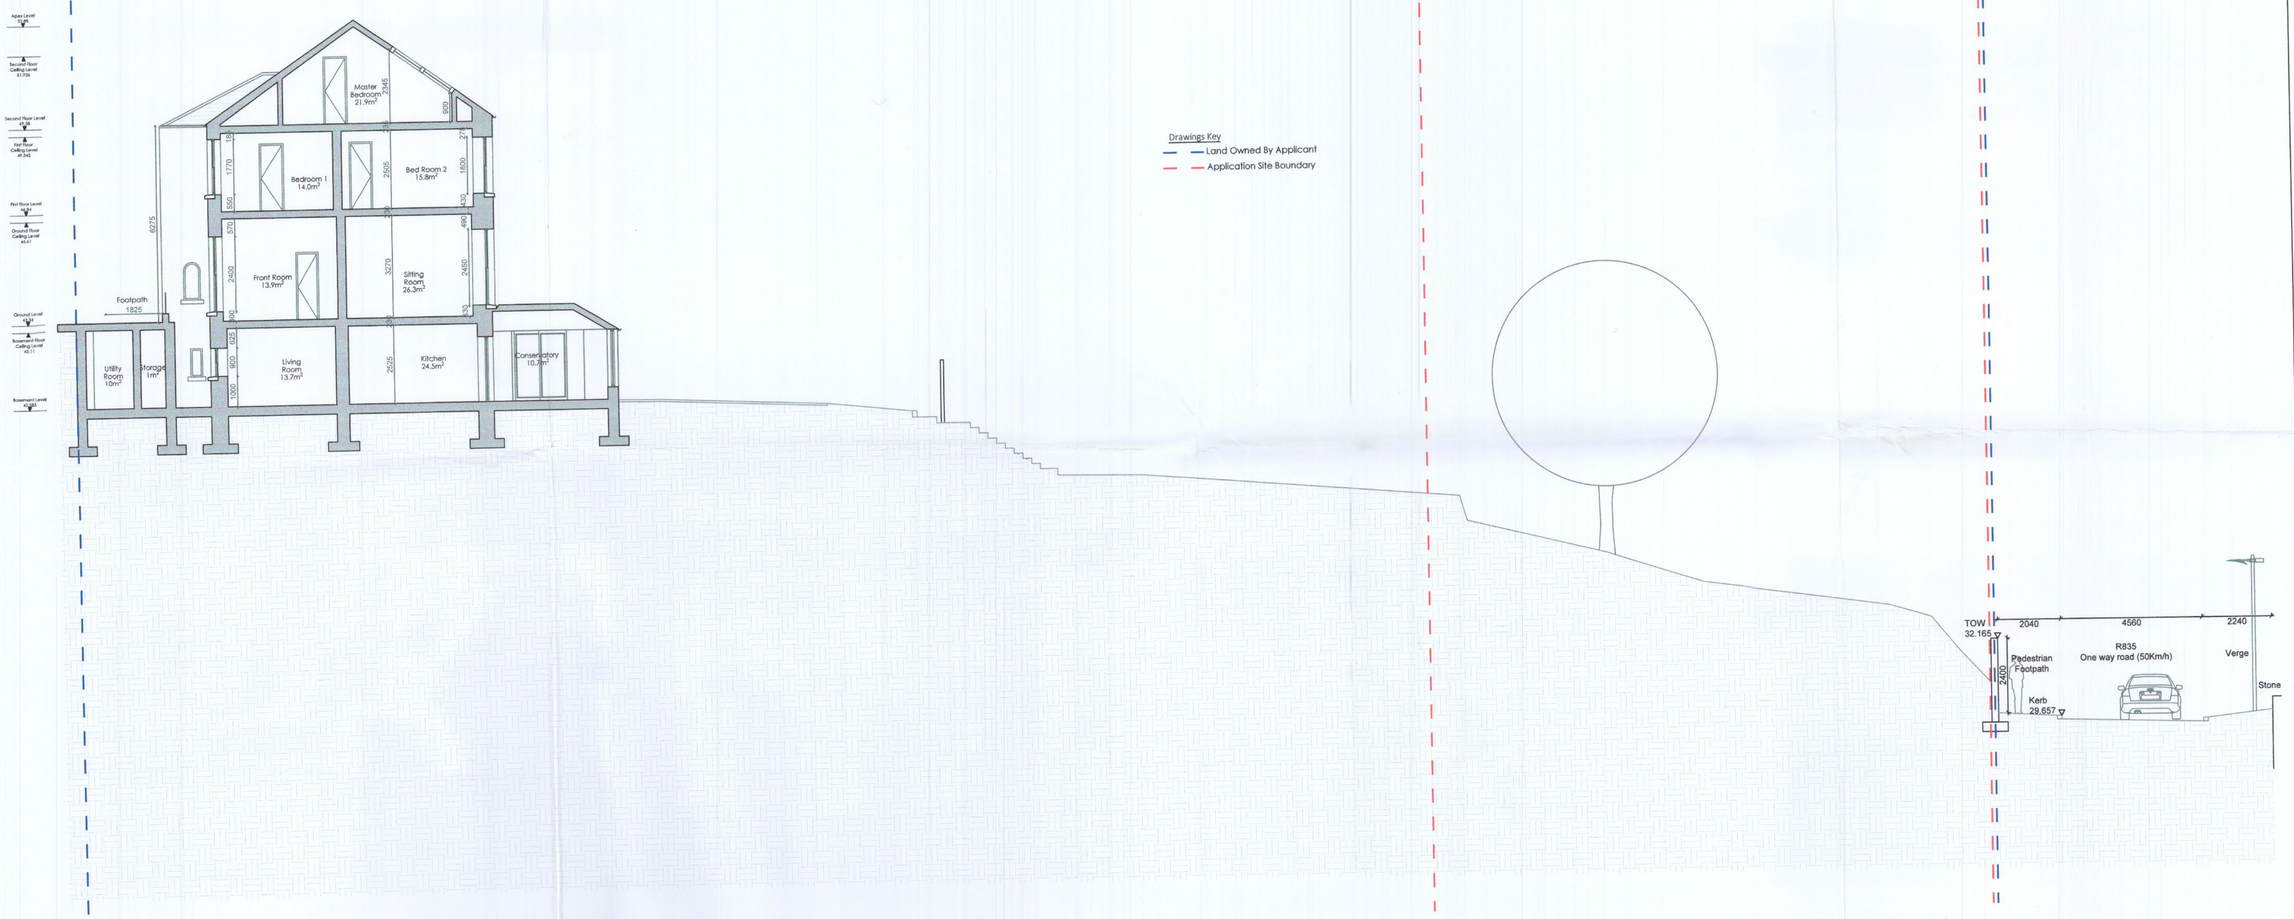
Apex Level
Roof
Second Floor Ceiling Level
51.926
Second Floor Level
49.41
First Floor Ceiling Level
49.245
First Floor Level
46.41
Ground Floor Ceiling Level
46.61
Ground Level
Basement Floor Ceiling Level
42.11
Basement Level
41.91
Master Bedroom 21.9m²
Bedroom 1 14.0m²
Bed Room 2 15.8m²
Front Room 13.9m²
Sitting Room 26.3m²
Utility Room 10m²
Storage 1m²
Living Room 13.7m²
Kitchen 24.5m²
Conservatory 10.3m²
Footpath
1825
6275
1770
2400
2905
3370
2905
1800
2460
1500
1770
1800
1500
1800
1800
1800