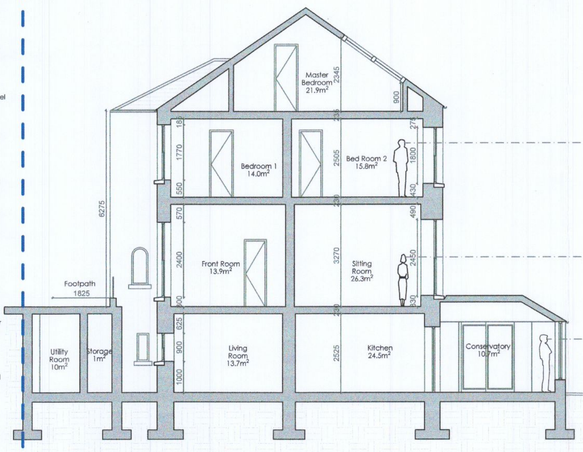

1 Proposed Section A-A

Scale 1:100

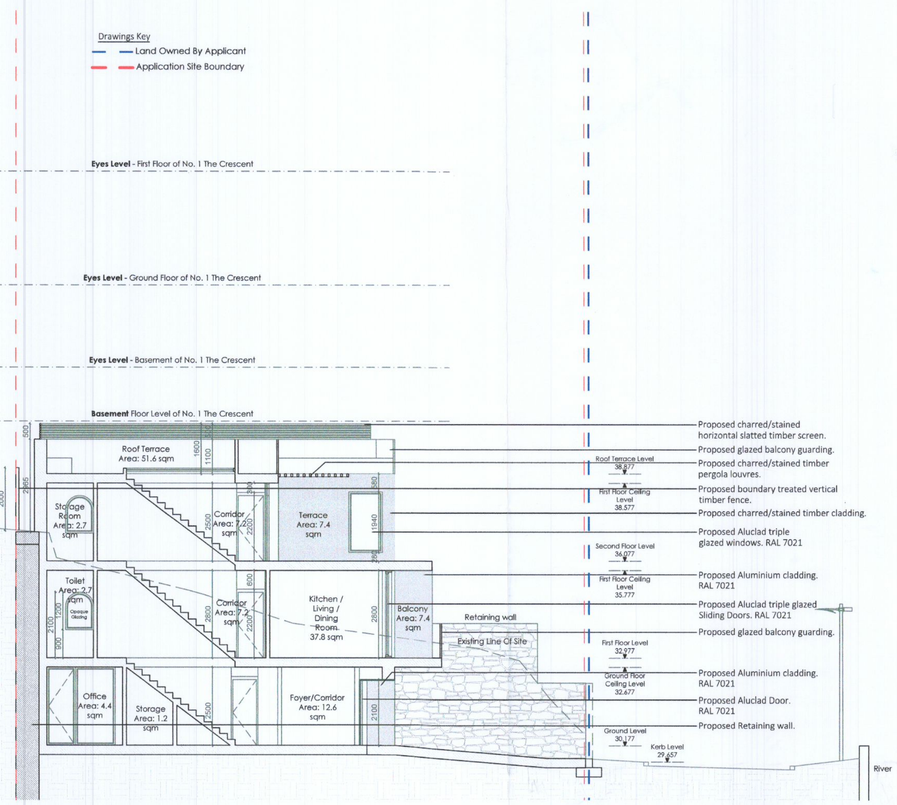

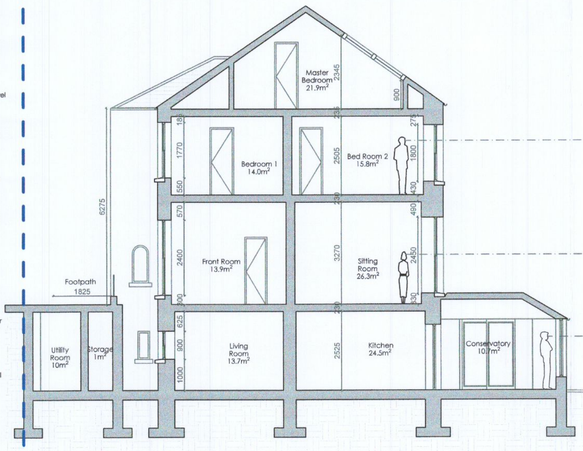

2 Proposed Section B-B

Scale 1:100

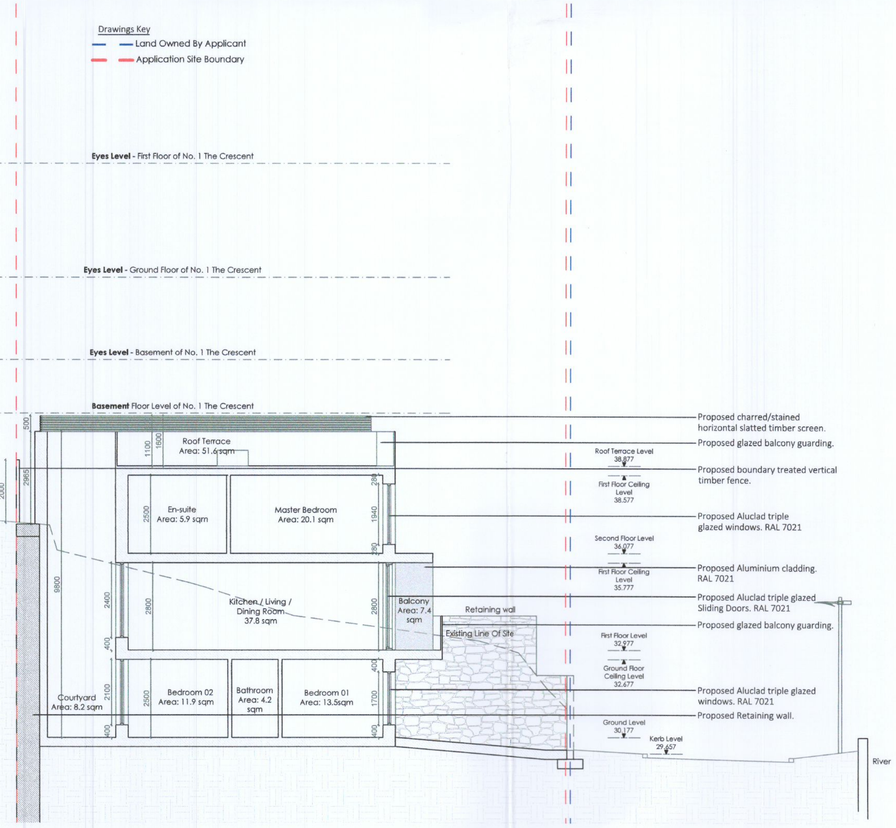

GENERAL NOTES:

DO NOT SCALE. USE FIGURED DIMENSIONS ONLY.
ALL DIMENSIONS & LEVELS IN MILLIMETERS.
ALL DIMENSIONS TO BE CHECKED ON SITE.

THIS DRAWING TO BE READ IN CONJUNCTION WITH ALL RELEVANT DRAWINGS & SPECIFICATIONS.

IN THE EVENT OF ANY DISCREPANCIES BETWEEN DRAWINGS INFORM THE ARCHITECT IMMEDIATELY

© COPYRIGHT - THIS DRAWING IS THE PROPERTY OF ARGO DEVELOPMENT STUDIO AND IS NOT TO BE REPRODUCED OR DISTRIBUTED WITHOUT PERMISSION.

PROJECT

1 The Crescent, Cooldrinagh, Lucan, Co. Dublin, K78 K0F8

Proposed AREA'S of Proposed Dwelling

AREA SCHEDULE	m²
SITE	125.8m²
Font Driveway	39.2m²
GROUND FLOOR	50.4m²
Storage	1.2m²
Foyer / Corridor	12.6m²
Bedroom 1	13.5m²
Bathroom	4.2m²
Bedroom 2	11.9m²
Office	4.4m²
Courtyard	8.2m²
FIRST FLOOR	51.8m²
Corridor	7.2m²
Toilet	2.7m²
Kitchen / Living / Dining Room	37.8m²
Balcony	7.4m²
SECOND FLOOR	48.1m²
Corridor	7.2m²
Storage	1.9m²
Storage Room	2.7m²
Master Bedroom	20.1m²
En-suite	5.9m²
Walk-in	5.5m²
Terrace	7.4m²
ROOF TERRACE	51.6m²

Total internal space	150.3m²
Total storage space	11.3m²
Total external private space without the balcony and front drive	67.2m²
Front Drive	39.2m²

REVISION	DESCRIPTION.	DATE

ARGO development studio

DRAWING STATUS:	PLANNING PERMISSION	
CLIENT:	Jean Notaro & Jim Doyle	
DRAWING:	Number 1 - Proposed Section A-A & B-B	
DRAWN BY: KB	CHECKED BY: AC	DATE: July'22
PROJECT CODE: 00289		SCALES: 1:100
DRAWING NO: 00289-P-3001		REV.