Notes:

All drawings are the copyright of the consultant (N.J. Planning Consultants) and may not be used in whole or in part without their expressed permission in writing.

Do not scale from this drawing, use written dimensions only.

All dimensions to be checked on site by the contractor and the consultant notified of any discrepancies.

All levels indicated are approximate relative levels and do not relate to Ordinance Datum.
All levels must be checked on site.

All works to be carried out in accordance with the 1997 Building Regulations, with all subsequent revisions to same, and with the requirements of the relative Local Authority

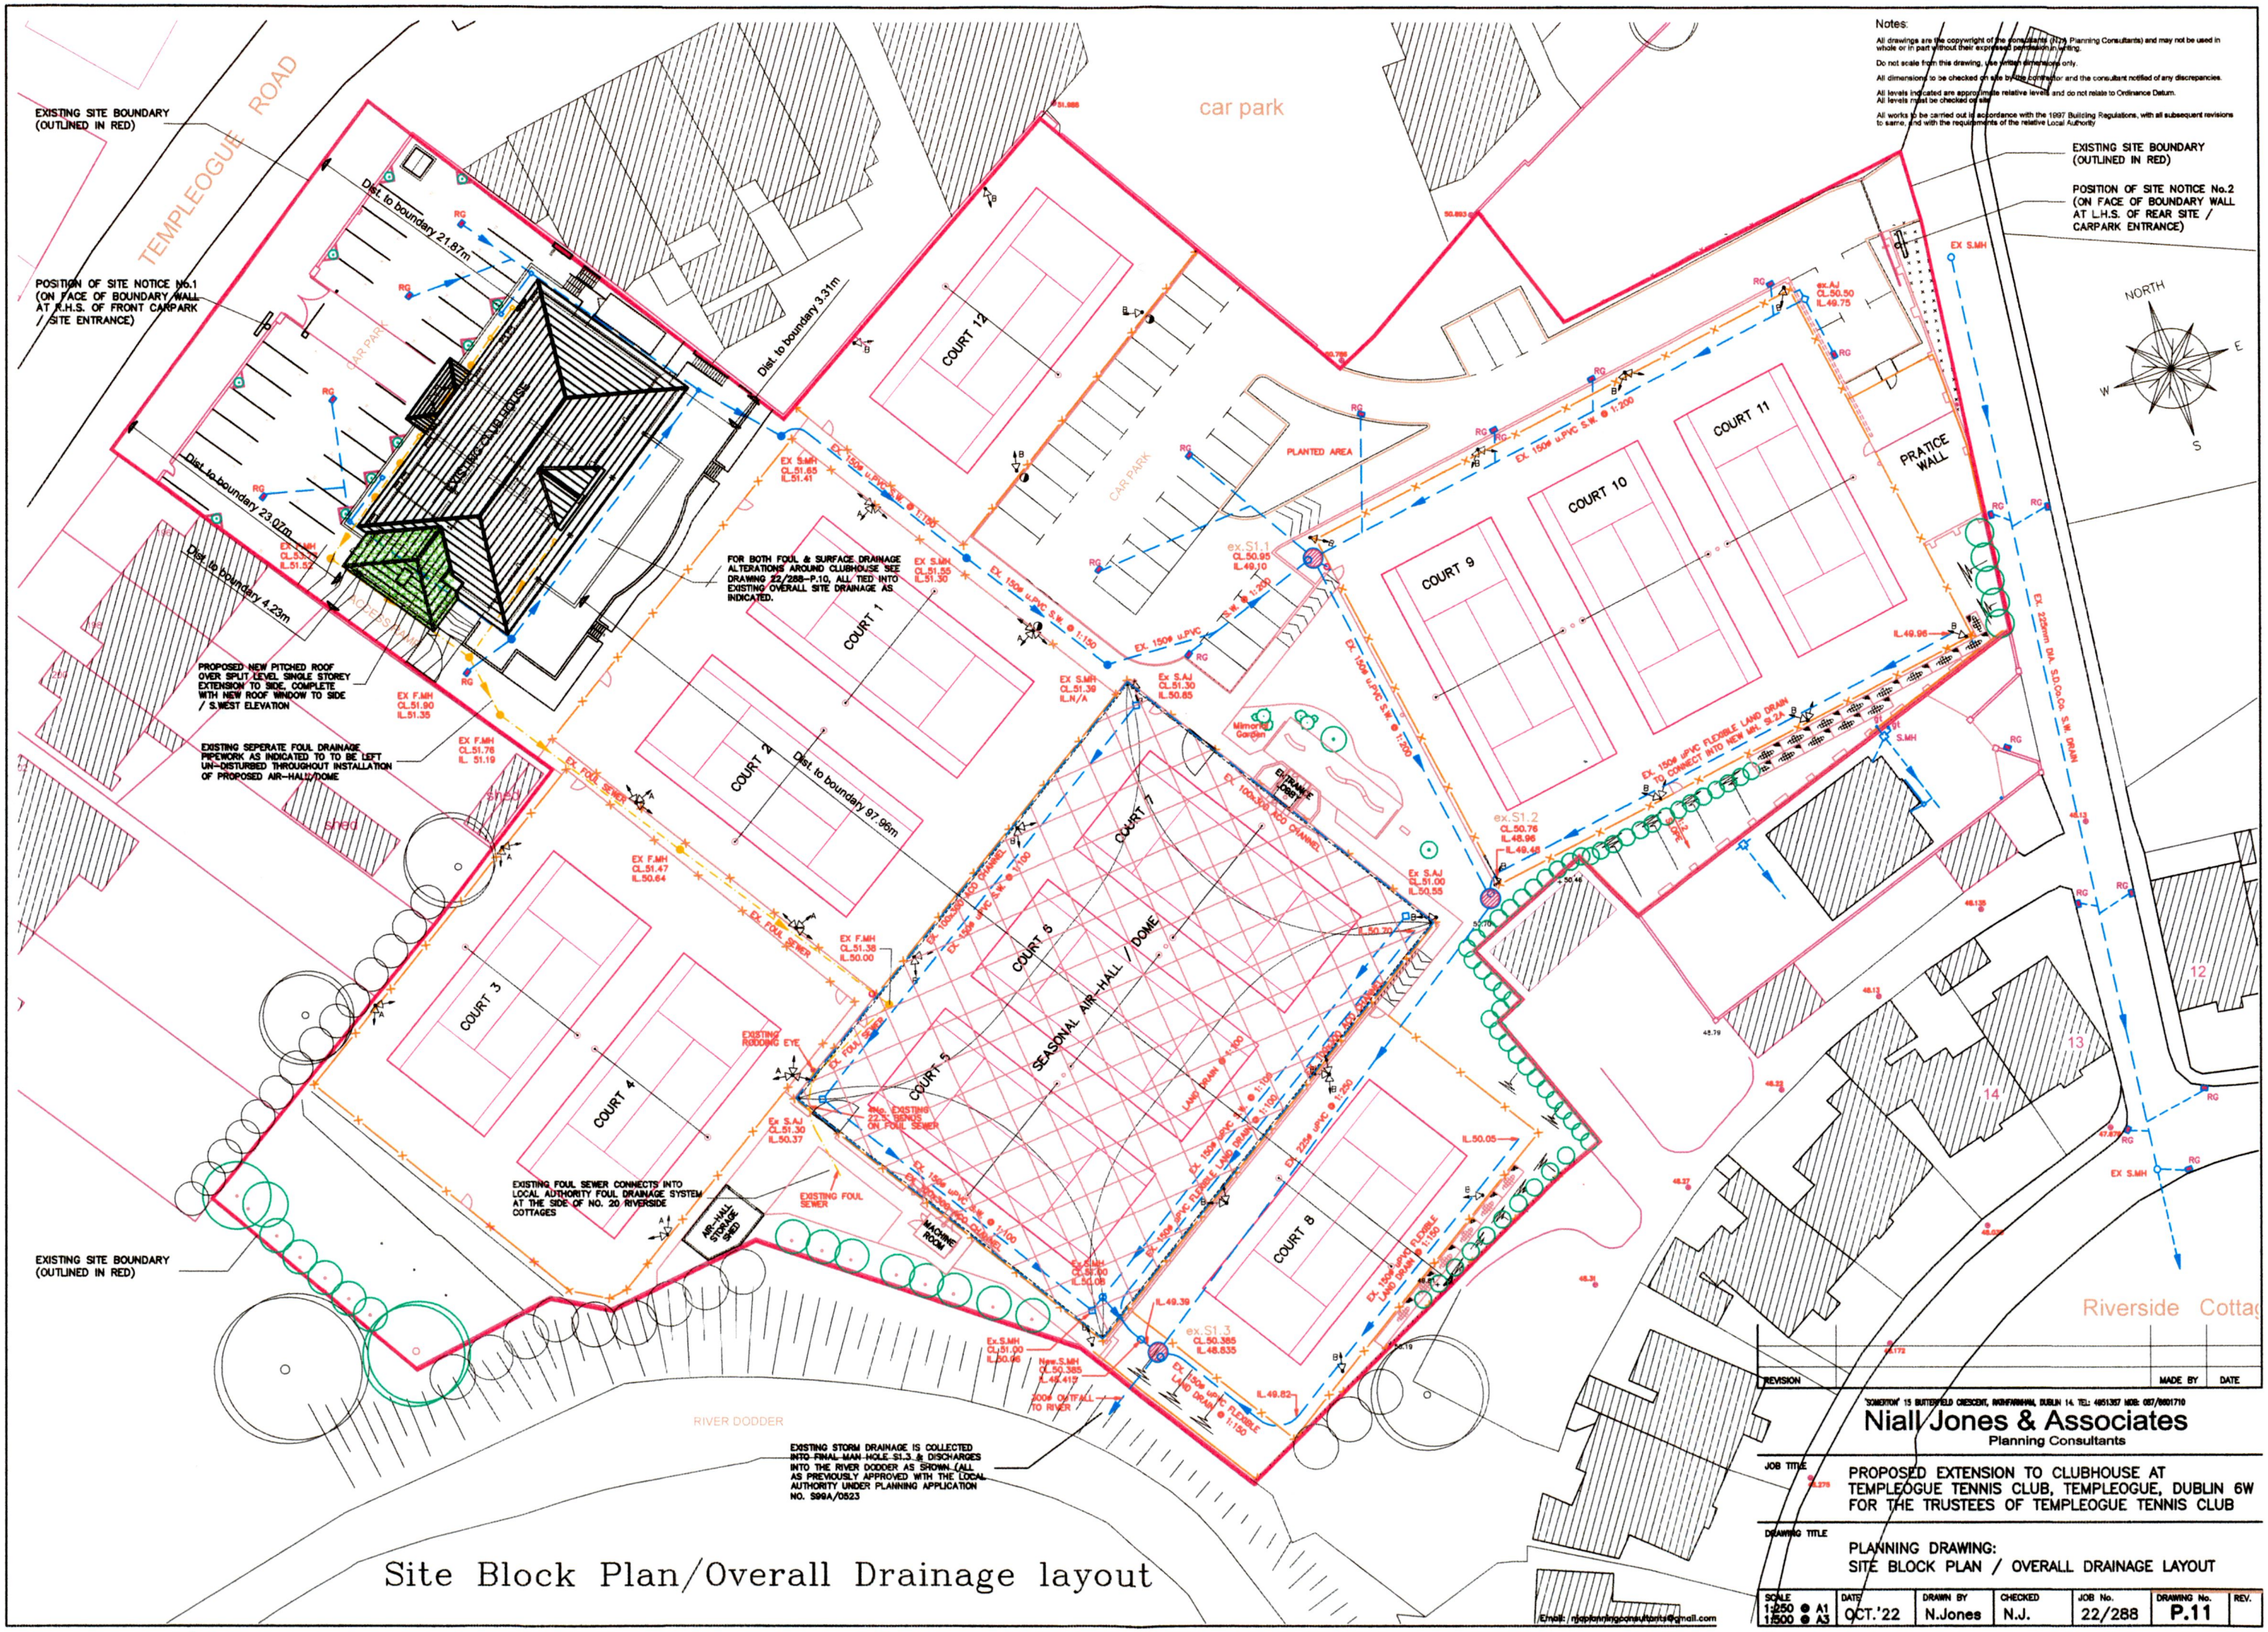

Site Block Plan/Overall Drainage layout

REVISION	MADE BY	DATE

"SOMERTON" 15 BUTTERFIELD CRESCENT, MUINEACHAIN, DUBLIN 14. TEL: 4851357 MOB: 087/6801710

Niall Jones & Associates
Planning Consultants

JOB TITLE

PROPOSED EXTENSION TO CLUBHOUSE AT TEMPLEOGUE TENNIS CLUB, TEMPLEOGUE, DUBLIN 6W FOR THE TRUSTEES OF TEMPLEOGUE TENNIS CLUB

DRAWING TITLE

PLANNING DRAWING:
SITE BLOCK PLAN / OVERALL DRAINAGE LAYOUT

SCALE	DATE	DRAWN BY	CHECKED	JOB No.	DRAWING No.	REV.
1:250 ● A1 1:500 ● A3	OCT.'22	N.Jones	N.J.	22/288	P.11	

Email: njplanningconsultants@gmail.com