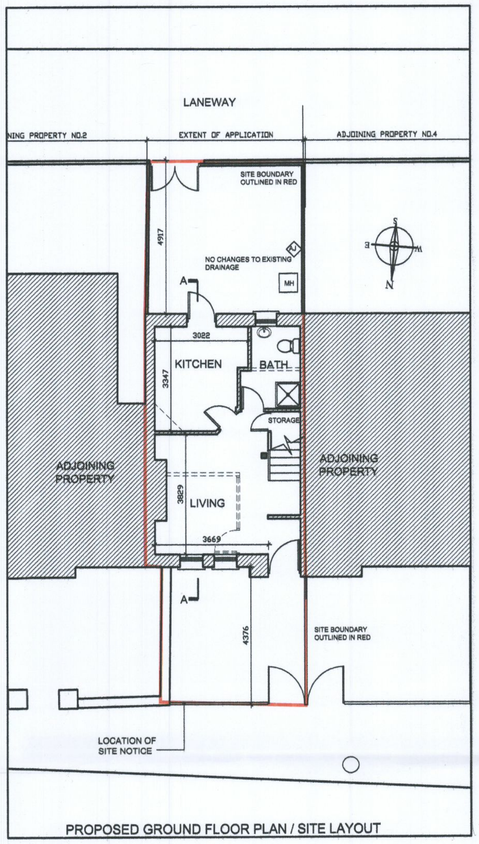

PROPOSED GROUND FLOOR PLAN / SITE LAYOUT

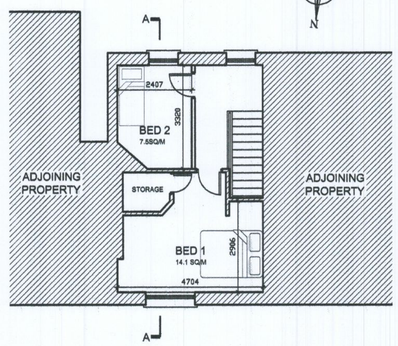

PROPOSED FIRST FLOOR PLAN

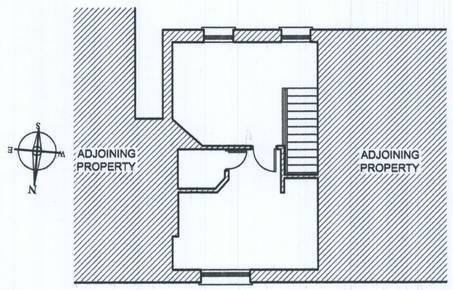

EXISTING FIRST FLOOR PLAN

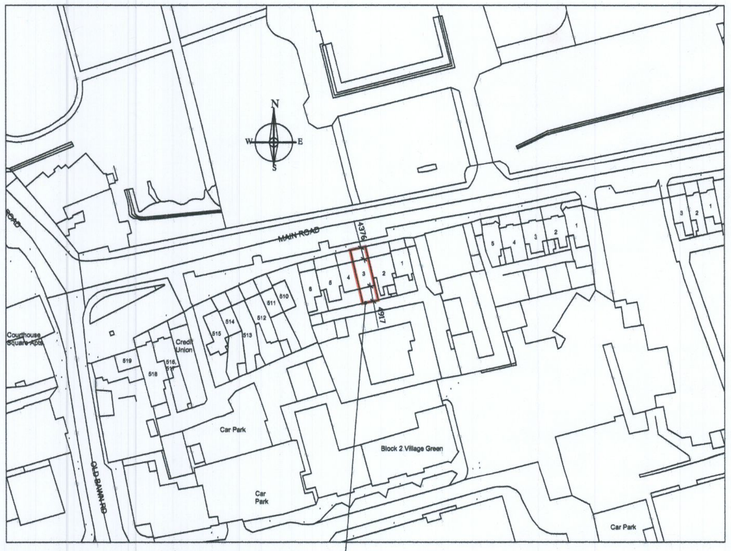

SITE LOCATION MAP (SEE NOTES OPPOSITE)
SCALE 1:1000

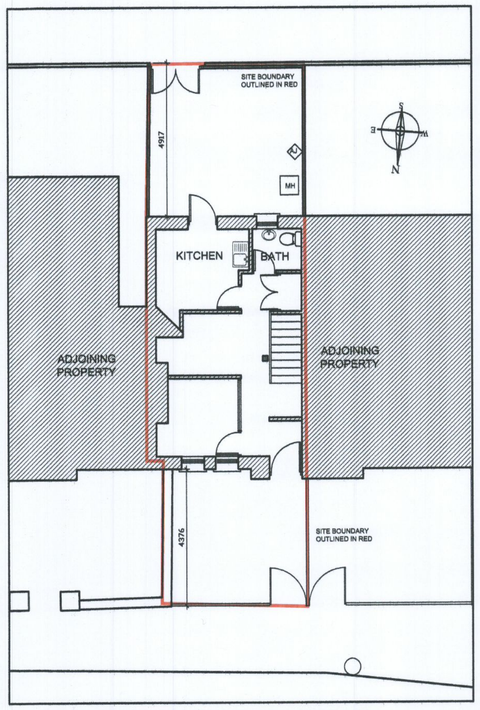

EXISTING GROUND FLOOR PLAN / SITE LAYOUT

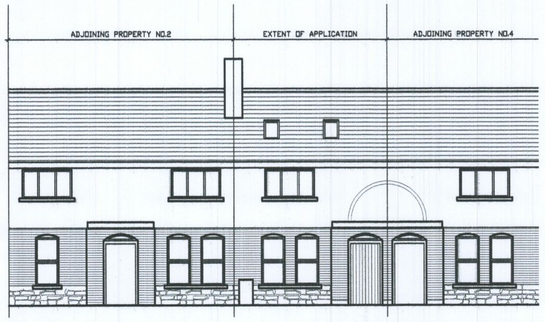

NORTH ELEVATION / CONTIGUOUS ELEVATION
(NO PROPOSED ALTERATIONS)

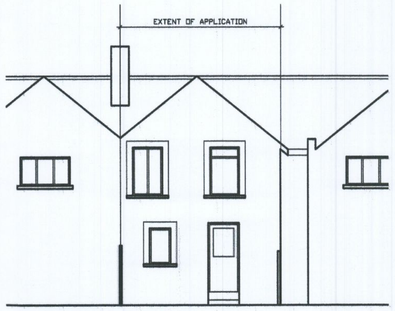

SOUTH ELEVATION
(NO PROPOSED ALTERATIONS)

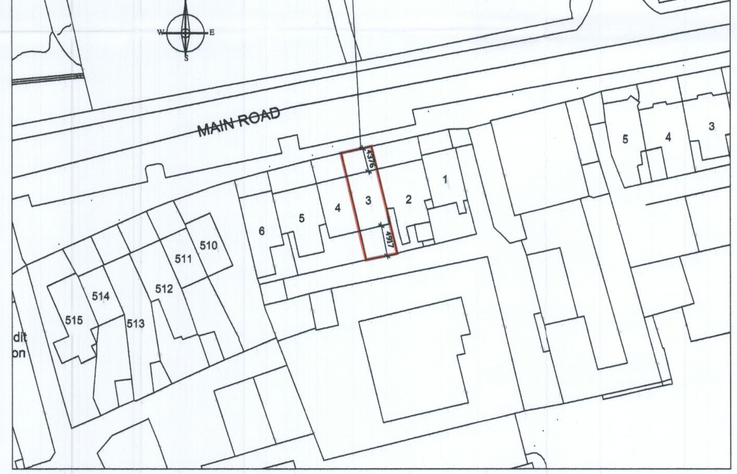

BLOCK PLAN (SEE NOTES OPPOSITE)
SCALE 1:500

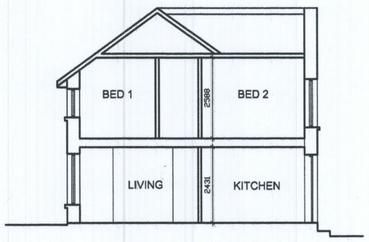

SECTION A-A

NOTES:
DO NOT SCALE FROM THIS DRAWING.

ALL DIMENSIONS TO BE CHECKED ON SITE AND ANY DISCREPANCIES TO BE REPORTED IMMEDIATELY.

CERTAIN ELEMENTS OF THE ORIGINAL SURVEY MAY HAVE BEEN ESTIMATED.

DRAINAGE SHOWN MAY BE INDICATIVE AND SHOULD BE CHECKED ONSITE

THIS DRAWING IS TO BE READ IN CONJUNCTION WITH ALL OTHER RELEVANT DRAWINGS, SCHEDULES AND SPECIFICATIONS.

Description:
Digital Landscape Model (DLM)

Publisher / Source:
Ordnance Survey Ireland (OSi)

Data Source / Reference:
PRIME2

File Format:
Autodesk AutoCAD (DWG_R2013)

File Name:
v_50292870_1.dwg

Clip Extent / Area of Interest (AOI):
LLX,LLY= 709176.2357,727557.4232
LRX,LRY= 709409.2357,727557.4232
ULX,ULY= 709176.2357,727729.4232
URX,URY= 709409.2357,727729.4232

Projection / Spatial Reference:
Projection= IRENET95_Irish_Transverse_Mercator

Centre Point Coordinates:
X,Y= 709292.7357,727643.4232

Reference Index:
Map Series | Map Sheets
1:1,000 | 3390-12

Data Extraction Date:
Date= 21-Sep-2022

Source Data Release:
DCMLS Release V1.156.113

Product Version:
Version= 1.4

License / Copyright:
Ordnance Survey Ireland 'Terms of Use' apply.
Please visit 'www.osi.ie/about/terms-conditions'.

© Ordnance Survey Ireland, 2022

Compiled and published by Ordnance Survey Ireland, Phoenix Park, Dublin 8, Ireland.

Unauthorised reproduction infringes Ordnance Survey Ireland and Government of Ireland copyright.

All rights reserved. No part of this publication may be copied, reproduced or transmitted in any form or by any means without the prior written permission of the copyright owners.

The representation on this map of a road, track or footpath is not evidence of the existence of a right of way.

Ordnance Survey maps never show legal property boundaries, nor do they show ownership of physical features.

© Suirbhéireacht Ordanáis Éireann, 2022

Arna thiomsú agus arna fhoilsiú ag Suirbhéireacht Ordanáis Éireann, Páirc an Fhionnuisce, Baile Átha Cliath 8, Éire.

Sáraíonn atáirgeadh neamhúdaraithe cólpcheart Shuirbhéireacht Ordanáis Éireann agus Rialtas na hÉireann.

Gach cead ar cosnamh. Ní ceadmhach aon chuid den fhoilseachán seo a chóipeáil, a atáirgeadh nó a tharchur in aon fhoirm ná ar aon bhealach gan cead i scríbhinn roimh ré ó Úinéirí an chóipchirt.

Ní hionann bóthar, bealach nó cosán a bheith ar an léarscáil seo agus fianaise ar chead sli.

Ní thaispeánann léarscaill de chuid Ordanáis Shuirbhéireacht na hÉireann teorann phointí dleathúil de mhaoin riamh, ná úinéireacht de ghnéithe fhisiciúla.

www.DublinPlanning.ie
Architecture - Surveying - Project Management
email. info@dublinplanning.com. phone. +353 87 6668016
77 LOWER CAMDEN STREET, ST. KEVINS, DUBLIN 2.

ISSUED FOR DISCUSSION PURPOSES ONLY

client: SUSAN McSWEENEY
3 MAIN STREET,
TALLAGHT,
DUBLIN 24

drawn: P. KAVANAGH

drawing: PLANS, ELEVATIONS, SECTION, SITE LOCATION MAP, BLOCK PLAN

description: PROPOSED CHANGE OF USE FROM OFFICE TO 2 BEDROOM RESIDENTIAL DWELLING

scale: 1:100 & AS SHOWN

date: 21.09.22

dwg. no. P-01

THIS DRAWING IS COPYRIGHT & THE PROPERTY OF DUBLIN PLANNING & MUST NOT BE COPIED, ALTERED OR COMMUNICATED TO A THIRD PARTY WITHOUT WRITTEN AUTHORISATION.