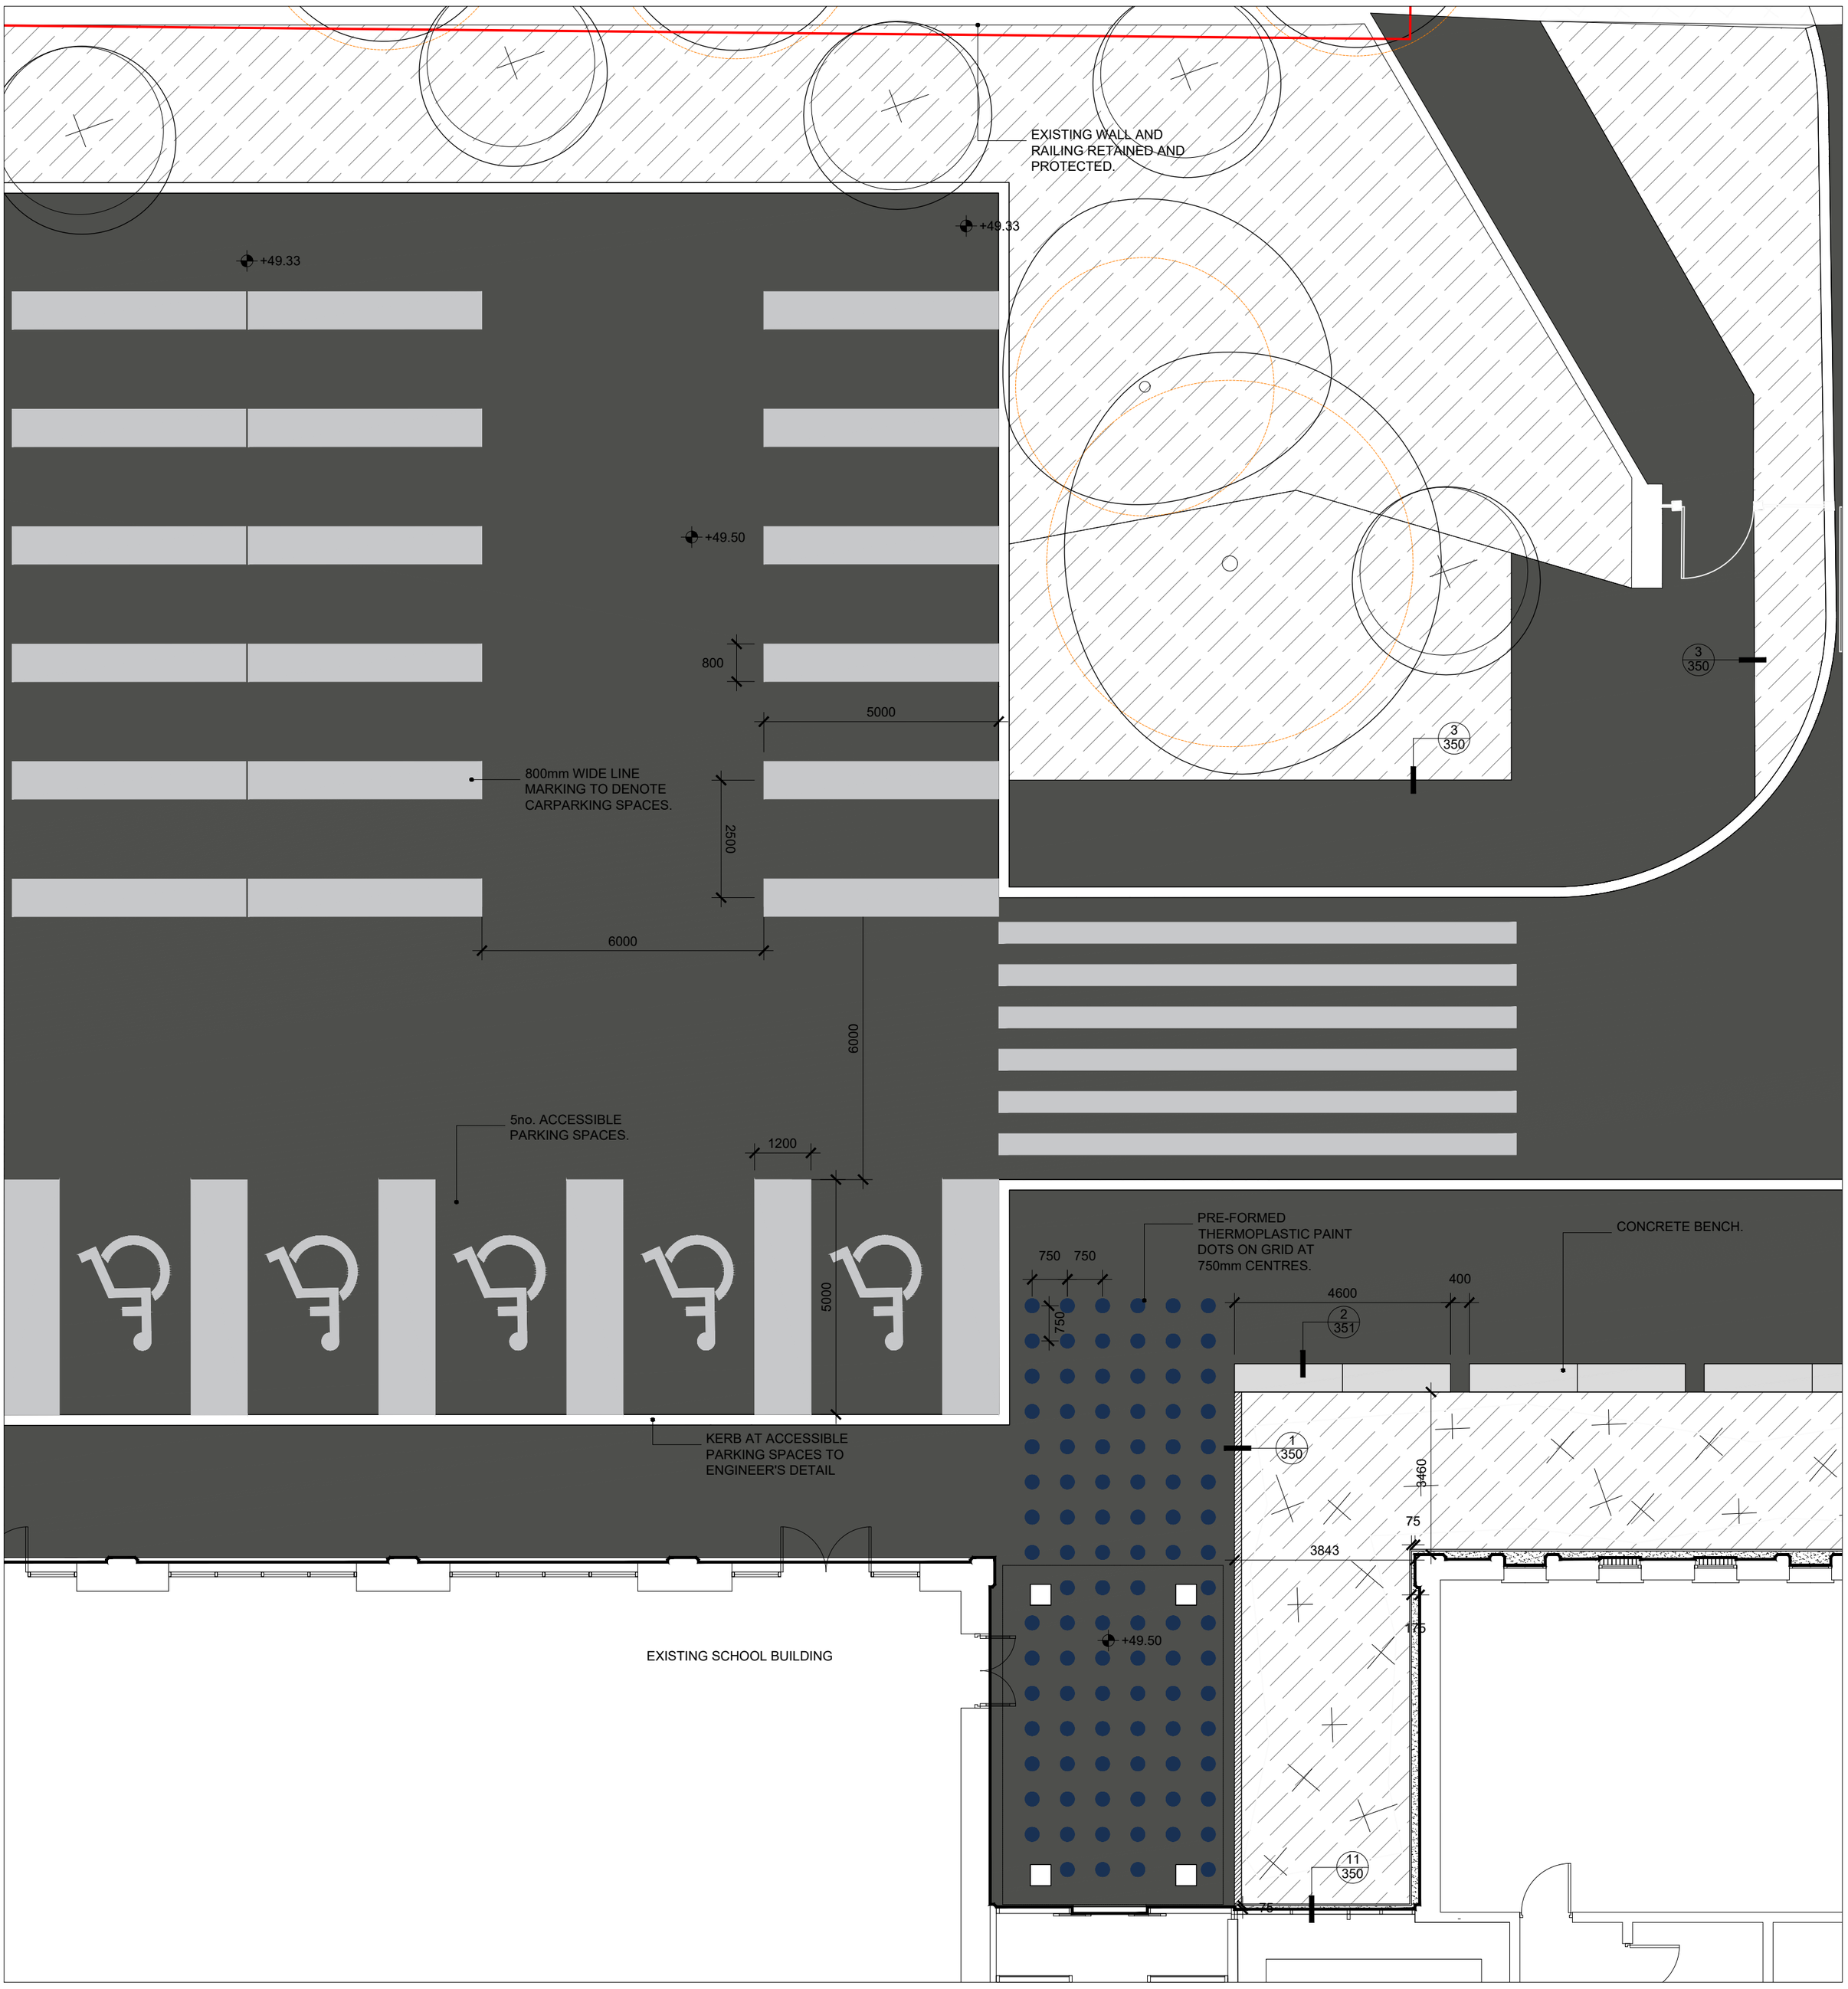

LEGEND AND SCHEDULE OF MATERIALS

- SITE BOUNDARY.
- PRECAST CONCRETE BENCH.
- +50.45 PROPOSED LEVEL.
- PROPOSED SINGLE STEM TREE PLANTING. REFER TO DR-320 FOR FURTHER DETAIL.
- STONE MASTIC ASPHALT WITH SELECTED AGGREGATE TO ENGINEERS DETAIL.
- TIMBER EDGE WITH NATURAL STONE AGGREGATE STRIP.
- +50.45 ex EXISTING LEVEL RETAINED.
- PROPOSED MULTSTEM TREE PLANTING. REFER TO DR-320 FOR FURTHER DETAIL.
- PRE-FORMED THERMOPLASTIC PAINT LINEMARKING. COLOURS TO BE CONFIRMED.
- TYPE 1/ TYPE 2 GALVANISED STEEL EDGE.
- SOFT LANDSCAPE. REFER TO DR-320 FOR FURTHER DETAIL.
- EXISTING TREE RETAINED AND PROTECTED IN ACCORDANCE WITH BS5837:2012 (REFER TO TREE SURVEY AND ARBORICULTURAL IMPACT STATEMENT BY ARBORIST).

REFER TO SPECIFICATION FOR HARD LANDSCAPE FINISHES.

This drawing is the copyright of the Landscape Architect. Unless otherwise stated all dimensions are in millimetres. Where dimensions are not given, drawings must not be scaled and the matter must be referred to the Landscape Architect. If the drawing includes conflicting details/dimensions the matter must be referred to the Landscape Architect. All dimensions must be checked on site. The Landscape Architect must be informed, by the Contractor, of any discrepencies before work proceeds.

DATE	REV.	DESCRIPTION	DRAWN BY:	CHECKED BY:
04.10.2019	A	Minor amendments to legend.	ck	df
03.10.2022	B	Drawing generally revised.	ks	lb

NOTES: - Please note in relation to this tender document; where reference is made to a particular make, source, process, standard, trademark, type or patent that this is not to be regarded as a de facto requirement. In all such cases it should be understood that the reference in question is accompanied by the words "or equivalent".
- For coordination of services refer to engineer's drawings for inspection chambers. Install inspection chamber access covers to finished landscape levels.
- For details of proposed levels refer to architect's and engineer's drawings.

DERMOT FOLEY LANDSCAPE ARCHITECTS
MALPAS STREET BLACKPITTS D08 DD56 IRELAND T:+353 1 4545148 WWW.DERMOTFOLEY.COM

CLIENT: ETB DDL
PROJECT: LUCAN COMMUNITY COLLEGE
DRAWING: DETAIL AREA 01
ISSUE STATUS: TENDER
DRAWING NO. Lu.01-DR-310 **REVISION** B

PROJECT NO	SCALE	SHEET SIZE	DRAWN BY	CHECKED BY	1st ISSUE
Lu.01	1:100	A2	ck	som	27.09.2019

NORTH

SFR 26/ISSUE-01/DF/08.09.2009