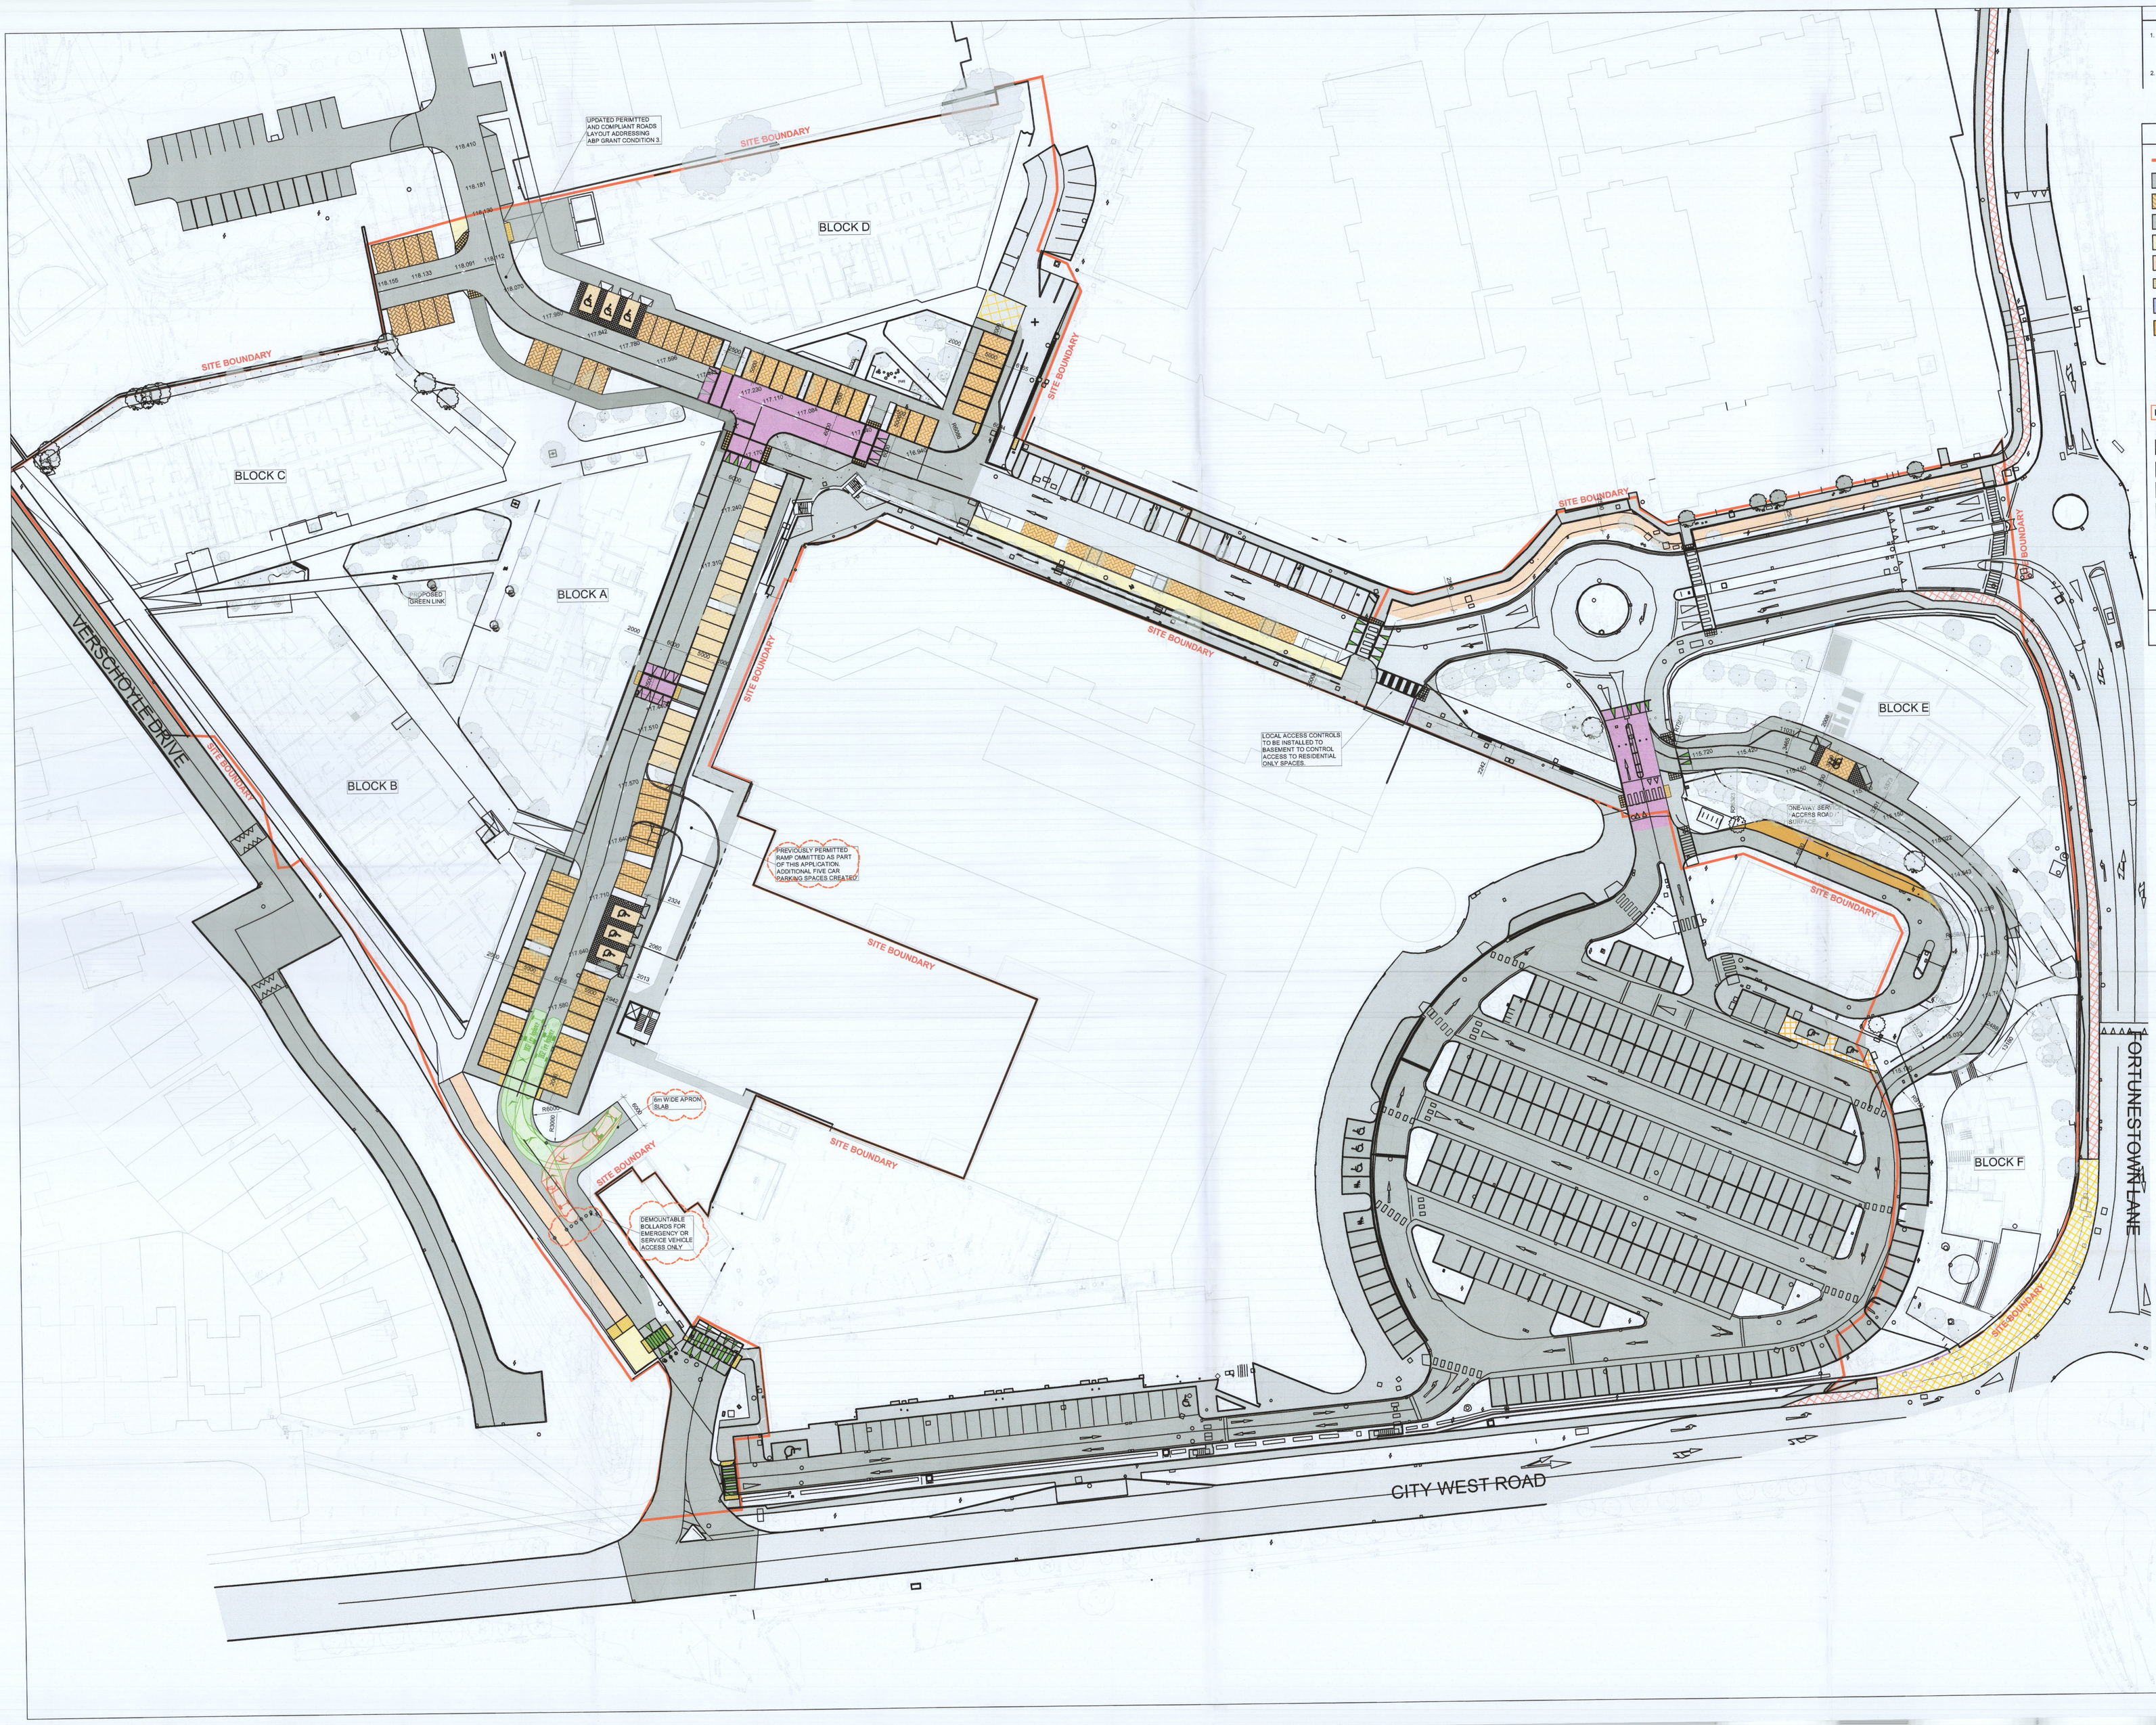

NOTES

1. THIS DRAWING IS TO BE READ IN CONJUNCTION WITH ALL ENGINEERS & ARCHITECT'S DRAWINGS.FIGURED DIMENSIONS ONLY (NOT SCALING) TO BE USED. WHERE A CONFLICT OF INFORMATION EXISTS OR IF IN ANY DOUBT - ASK.
2. CONSULTANTS TO BE INFORMED IMMEDIATELY OF ANY DISCREPANCIES BEFORE WORK PROCEEDS.

CIVIL LEGEND

- SITE BOUNDARY
- PROPOSED ROAD
- PROPOSED PERMEABLE PAVING
- PROPOSED FOOTPATH
- PROPOSED SHARED SURFACE (CYCLE / PEDESTRIAN)
- PROPOSED CYCLE PATH
- PROPOSED TACTILE PAVING
- PROPOSED BIN AREA
- ROAD WIDENING
- PROPOSED RAISED TABLE
- 116.000 PROPOSED ROAD LEVEL
- FFL116.000 PROPOSED ROAD LEVEL
- CHEVRON BOX AREA
- EXISTING ROAD
- EXISTING FOOTPATH
- EXISTING BUILDING
- EXISTING SHARED SURFACE (CYCLE / PEDESTRIAN)
- EXISTING CYCLE PATH
- EXISTING BUS STOP

NOTE: REFER TO ARCHITECTS DRAWINGS FOR REVISIONS TO FLOOR LAYOUTS OF BLOCKS A-F

ISSUE	DATE	DESCRIPTION	BY
PL12	27.10.22	SITE LAYOUT REVISED	AM
PL11	14.10.22	SITE LAYOUT REVISED	AM
PL10	04.10.22	SITE LAYOUT REVISED	AM
PL9	02.09.22	ISSUED FOR PLANNING	AM
PL8	30.08.22	ISSUED FOR PLANNING	AM
PL7	26.07.22	ISSUED FOR PLANNING	AM
PL6	15.06.22	ISSUED FOR PLANNING	AM
PL5	10.06.22	ISSUED FOR PLANNING	MR
PL4	31.05.22	PLANNING COMPLIANCE	DB
PL3	16.05.22	PLANNING COMPLIANCE	MR
PL2	03.05.22	LAYOUT & DISABLED SPACES	DB
PL1	22.04.22	ISSUED FOR PLANNING	DB
P1	02.03.22	ISSUED FOR COORDINATION	PZ

Project Engineer: B'ON | Project Director: MH

BM STAGE: **PLANNING**

BM
BARRETT MAHONY
Consulting Engineers, Civil , Structural , Project Management,E-mail: bmce@bmce.ie W ebs: www.bmce.ie
Dublin Office:
Sandwith House, 52-54 Lower Sandwith Street, Dublin 2, Ireland
Tel: (01) 677 3200 Fax: (01) 677 3164
London Office:
5th Floor, Mill House, 8 Mill Street, London SE1 2BA, United Kingdom
Tel: (0044) 20 3750 3530
The Institution of Structural Engineers
ACEI
FIDIC International Federation of Consulting Engineers

CLIENT: **ARDSTONE**

PROJECT TITLE: **CITYWEST**

BM PROJECT No.: **21.226**

MODEL: REFERENCE: **CWD-BMCE-XX-ZZ-M3-C-00001** | SUITABILITY: **S0** | REVISION: **P01.01**

DRAWING TITLE: **ROADS LAYOUT AND LEVELS - PLANNING APPLICATION 2**

DWG: DRAWING REFERENCE: **CWD-BMCE-ZZ-ZZ-DR-C-2000** | STATUS: **PL** | REVISION: **12**