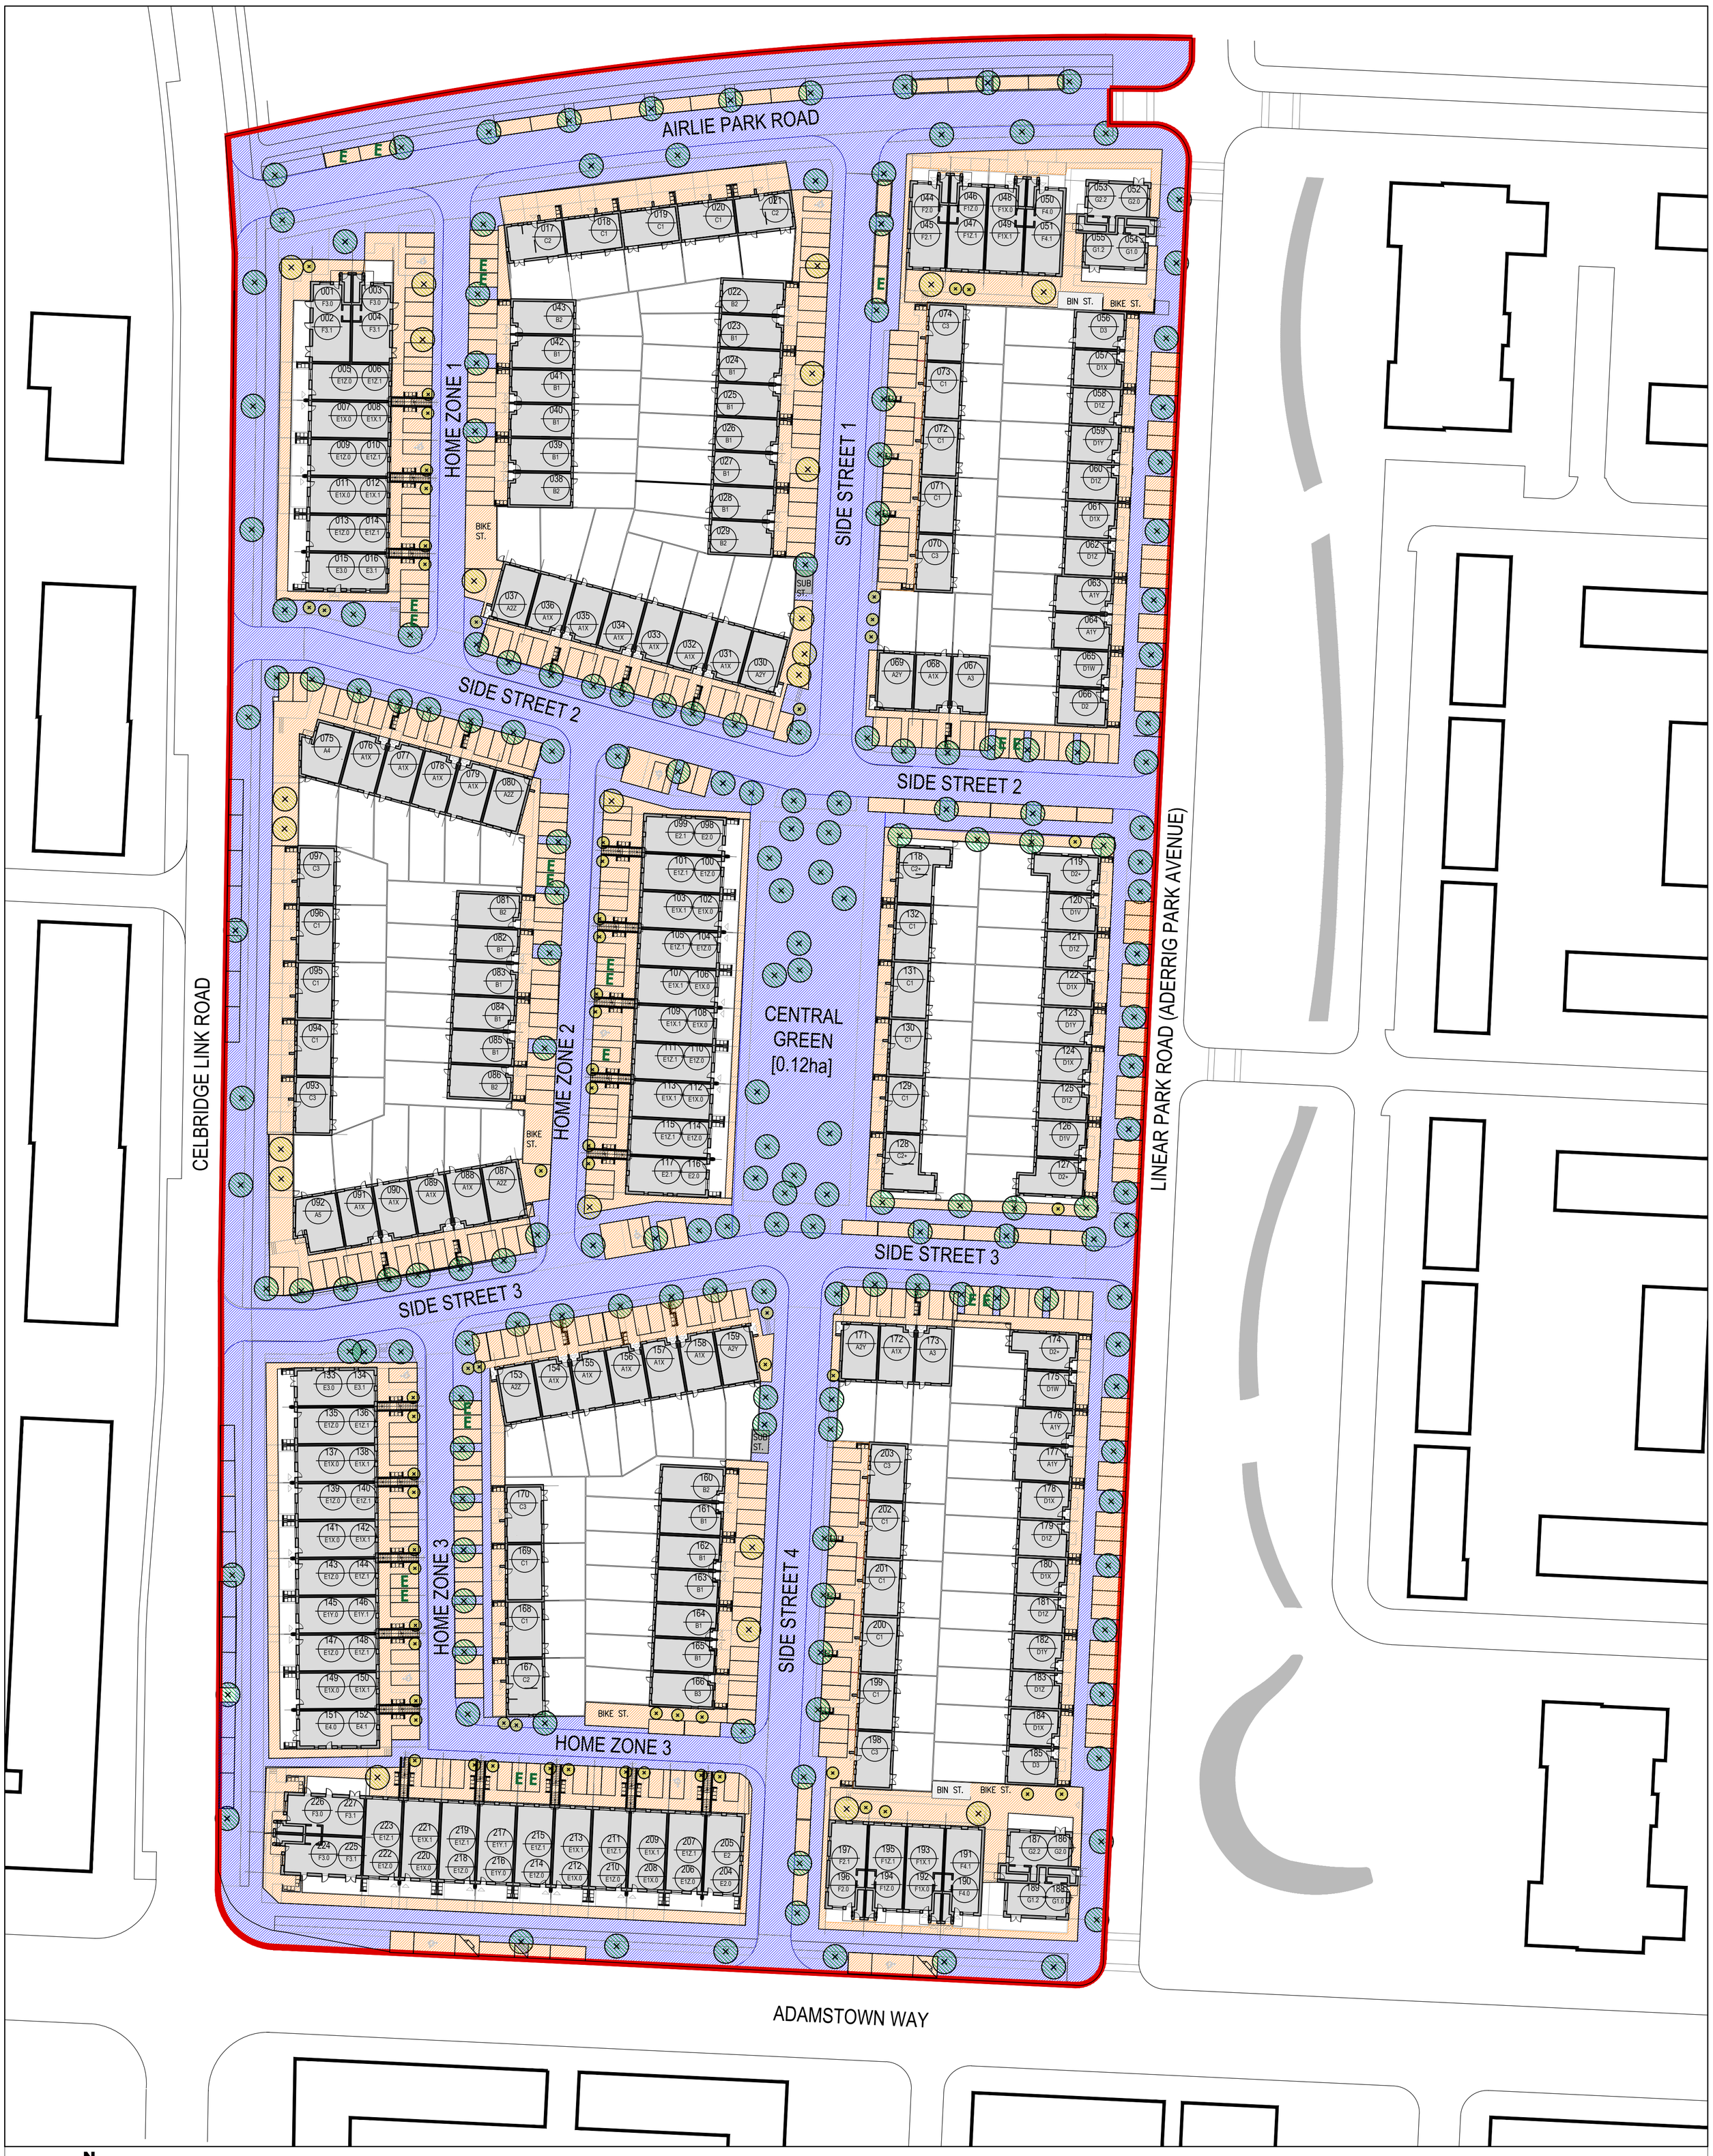

N

Note: Refer to Landscape Architect drawing for landscape details and information on trees and planting

RESPONSE TO NOTIFICATION TO GRANT PERMISSION SDZ21A/0014

LEGEND :

- BOUNDARY LINE OF SUBJECT PROPOSAL
- PUBLIC TAKING IN CHARGE AREAS
- MANAGEMENT TAKING IN CHARGE AREAS

Notes

1. Copyright Reserved
2. Work to figured dimensions only. Do not scale drawing.
3. The contractor is responsible for checking all levels and dimensions on site and shall refer all discrepancies to the Architect
4. Where appropriate, for details of r.c. structure, or mechanical and electrical details, see Engineers drawings
5. Proprietary items shall be fixed in strict accordance with manufacturers instructions.
6. Sizes of proprietary items shall be checked with manufacturer.
7. The contractor shall be responsible for the coordination of structure, finishes and services.

Issue Status	
Progress	
Planning Application	■
Fire Cert	
Disability Cert	
Tender	
Construction	
As Built	
Information Only	

No.	Date	Revision	Initials
01	20.05.2021	ISSUED FOR PLANNING	BKD
02	21.09.2021	REVISED ISSUE FOR PLANNING	VF
03	01.12.2021	REVISED ISSUE FOR RFI	RT
04	08.12.2021	REVISED ISSUE FOR RFI	RT
05	14.01.2022	Response to Clarification of Further Information– SDZ21A/0014	RT
06	14.01.2022	Response to Notification to Grant Permission– SDZ21A/0014	RT

M:\Project Section - Current\6259 Aderrig Phase 2 Residential Adamstown\CAD\Drawings\Planning\Titlesheets\000 Series - Site Plans\6259-P-004-Take In Charge Drawing_Option

A_04_04_2022.dwg 04/04/2022 14:44:19

Project	Aderrig Phase 2_Adamstown SDZ Residential Development
Drawing Title	Take In Charge drawing
Drawing No	6259-P-004
Scale	1:500 @A1
Rev	06
Drawn	BKD
Date	April 2021

6 - 7 HARCOURT TERRACE, DUBLIN 2, IRELAND
t + 353-1-618 2400 f + 353-1-676 7385
e architecture@bkd.ie
www.bkd.ie
bkdarchitects
BURKE-KENNEDY DOYLE