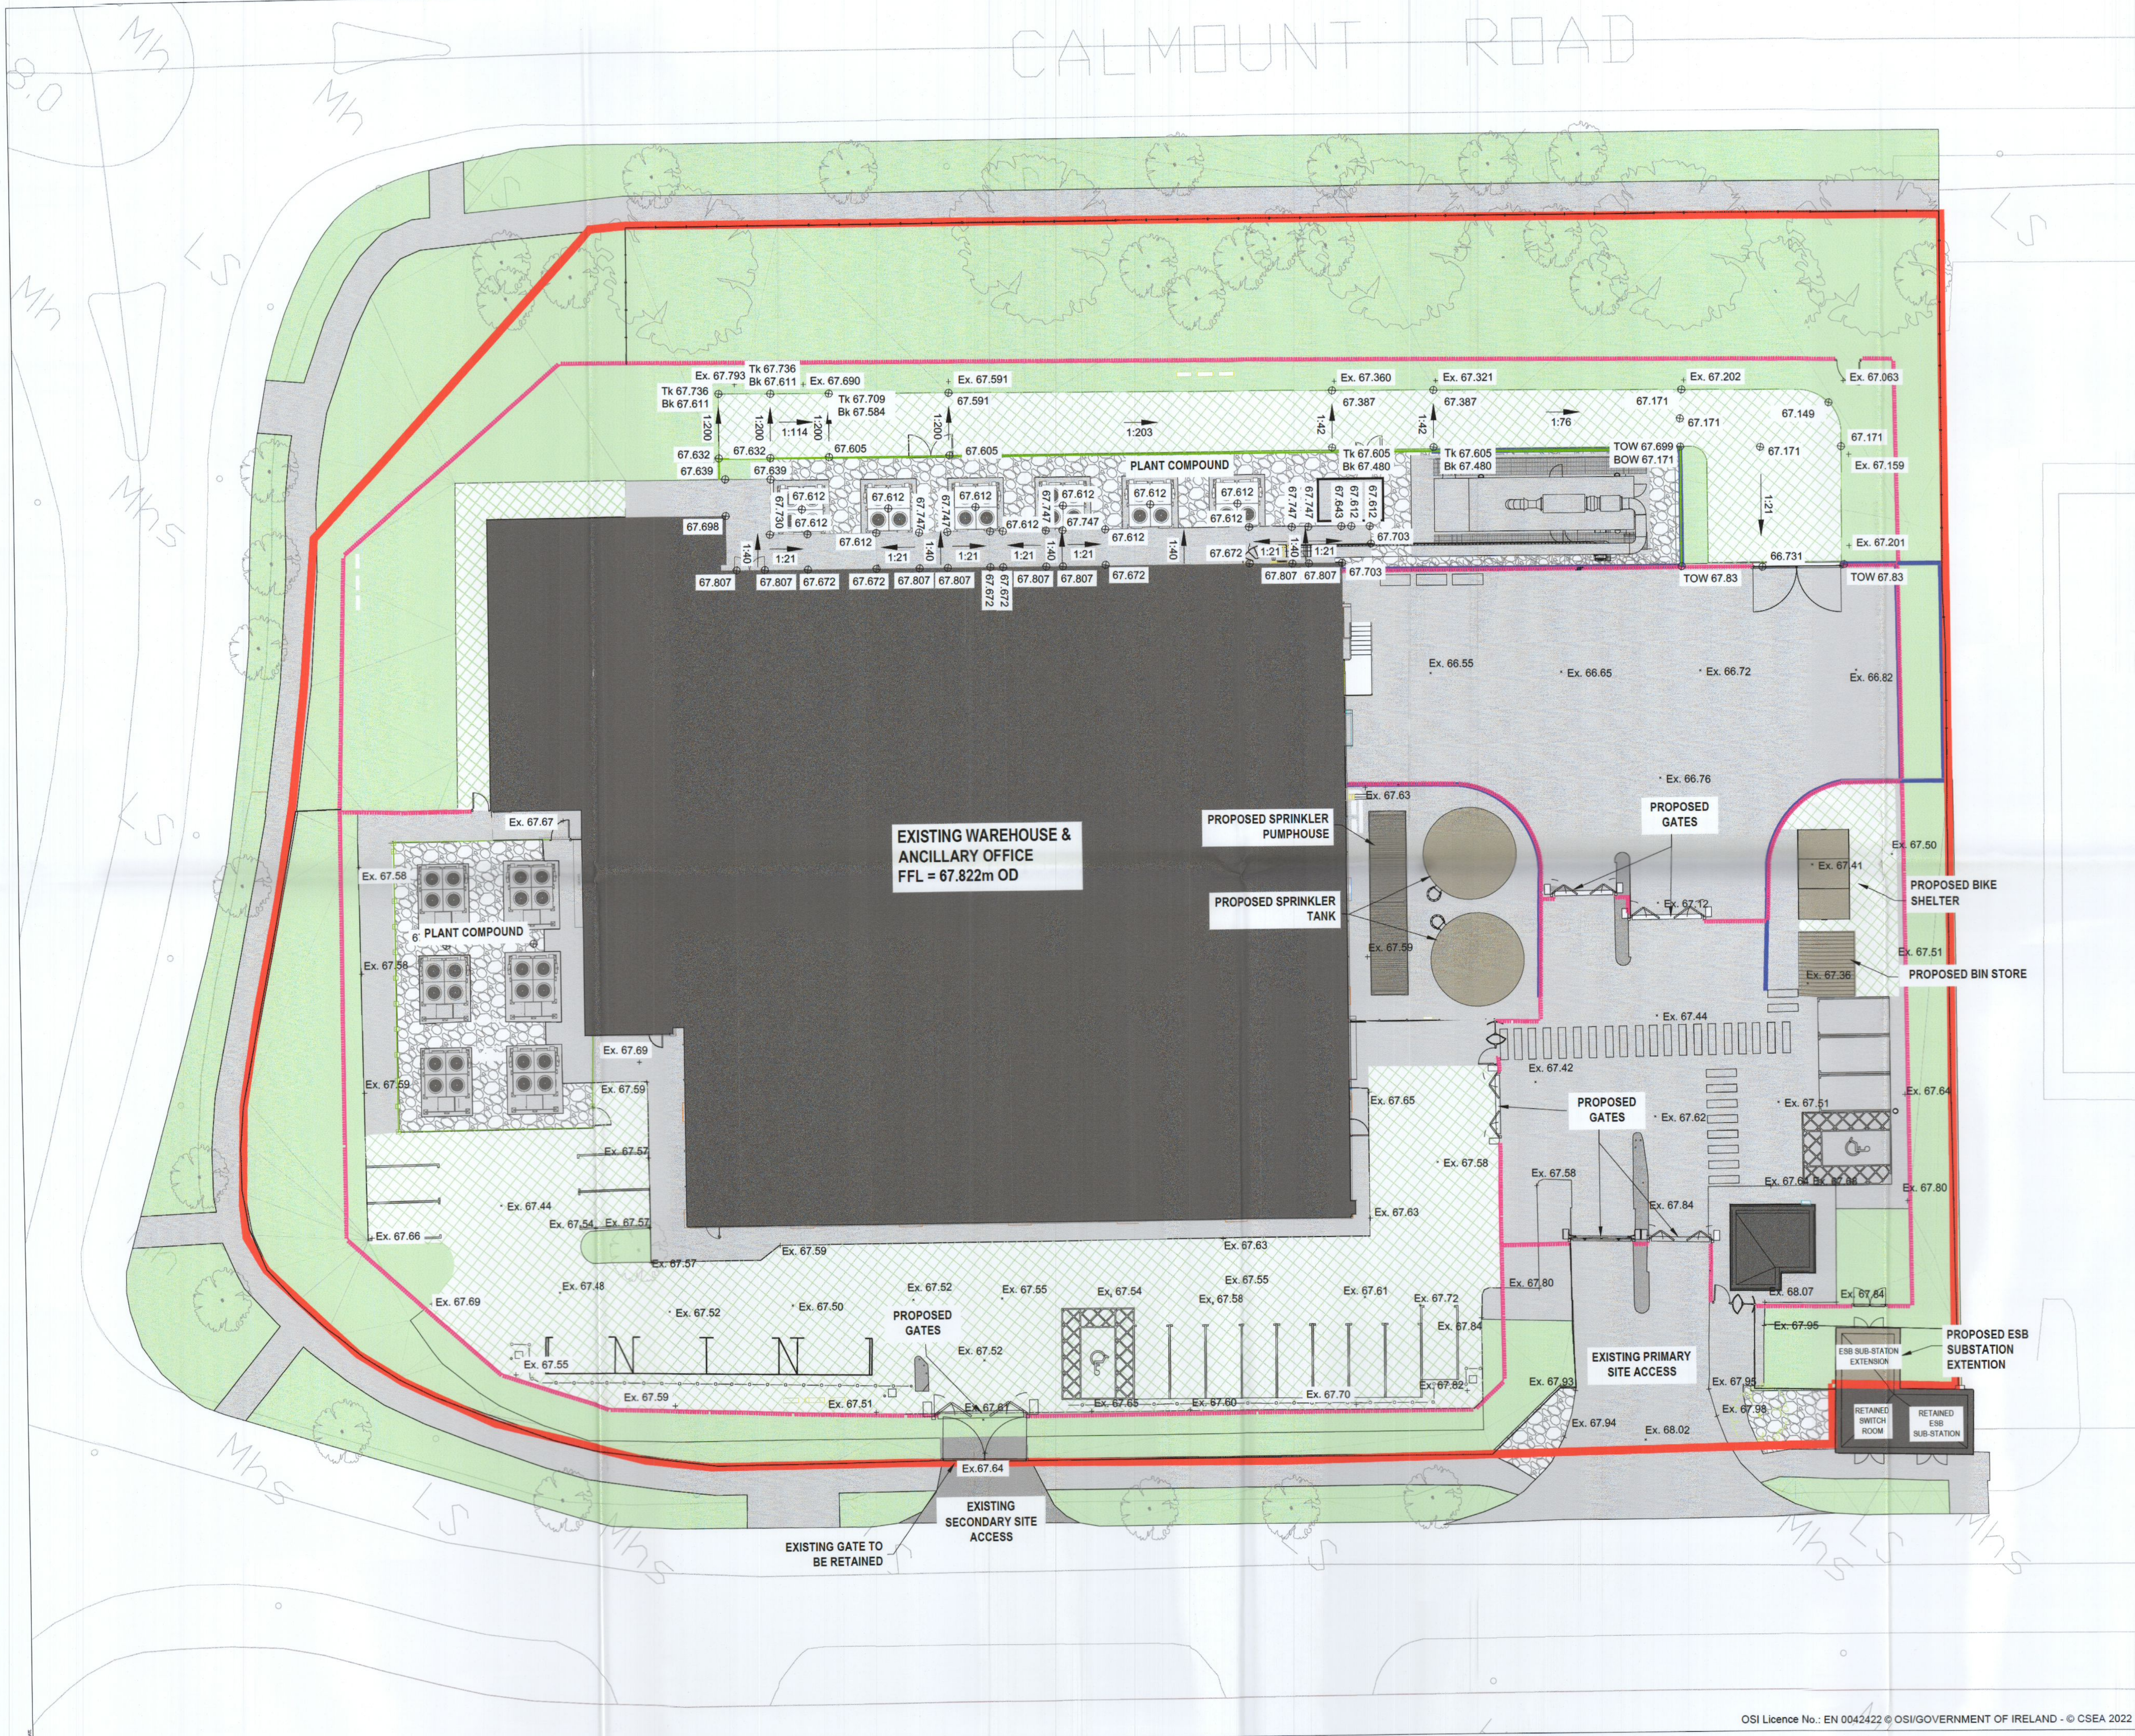

OSI Licence No.: EN 0042422 © OSI/GOVERNMENT OF IRELAND - © CSEA 2022

NOTES

NOTE:

1. THIS DRAWING IS TO BE READ IN CONJUNCTION WITH ALL RELEVANT DRAWINGS AND SPECIFICATIONS.
2. DO NOT SCALE DIMENTSION.
3. REFER TO DRAWING NO 22_112-CSE-00-XX-DR-C-2021 FOR PROPOSED ENTRANCE DETAILS.REFER TO DRAWING NO'S 22_112-CSE-00-XX-DR-C-2022 AND 22_112-CSE-00-XX-DR-C-2022 FOR PROPOSED HGV AUTORACKING MOVEMENTS.
4. REFER TO DRAWING NO'S 22_112-CSE-00-XX-DR-C-2900 AND 22_112-CSE-00-XX-DR-C-2901 FOR ROAD DETAILS.

KEYNOTES

LEGEND

LEGEND:

- OUTLINE OF THE SITE SUBJECT TO THIS APPLICATION
- RETAINING WALLS
- EXISTING BUILDINGS
- REINFORCED GRASS SURFACE
- CONCRETE PAVING
- PROPOSED BUILDINGS
- GRAVEL
- LANDSCAPING AREA (REFER TO LANDSCAPE ARCHITECT DRAWING)
- EXISTING FENCE
- PROPOSED FENCE
- PROPOSED PLANT SCREEN
- LOW LEVEL BARRIER
- Ex.66.49 — EXISTING LEVEL(TO BE RETAINED)
- ⊕ 67.55 — PROPOSED LEVEL
- 1:13.7 — PROPOSED GRADIENT

REV.	DATE	DESCRIPTION	DRN	ENG	CHK	APP
P03	09/11/22	PLANNING ISSUE	LT	CD	CD	HF
P02	14/10/22	PLANNING ISSUE	LT	CD	CD	HF
P01	02/09/22	PLANNING DRAFT ISSUE	LT	KB	CD	HF

AMAZON CONFIDENTIAL

ANY UNAUTHORIZED USE OR REPRODUCTION OF THIS DOCUMENT IN WHOLE OR IN PART IS PROHIBITED. DELETE THIS DOCUMENT IF YOU HAVE RECEIVED IT IN ERROR

MECHANICAL & ELECTRICAL ENGINEER

CIVIL & STRUCTURAL ENGINEER
Clifton Scannell Emerson Associates
Clifton Scannell Emerson Associates Limited
Consulting Engineers, 3rd Floor The Highline, Bakers Point, Pottery Rd, Dun Laoghaire, co. Dublin, Ireland, A96 KW29
T.+353 1 2885006, E. info@csea.ie, W.www.csea.ie

ARCHITECT
KAVANAGH TUITE ARCHITECTS
TERMINUS MILLS CLONSKEAGH ROAD D06 XD37 IRELAND
T: +353 1 2188500 MAIL@KAVANAGHTUITE.IE

FIRE ENGINEER
BB7
BB7 Fire & Security Consulting
Unit D, Mount Pleasant Business Centre, Ranelagh
Dublin, D06 K762
T.+353 1 907 3222, E. info@bbseven.com, W.www.bbseven.com

SECURITY ENGINEER
CUNDALL
Cundall Engineering Limited
7 St Stephen's Green, Dublin, D02 X827, Ireland
T.+353 (0)1 513 7120, E. dublin@cundall.com, W.www.cundall.com

OTHER ENGINEER

PROJECT.: Unit 1, M50 Business Park

TITLE.: PROPOSED SITE LAYOUT AND LEVELS PLAN

DRAWING NO.: 22_112-CSE-00-XX-DR-C-2020

A1	SCALE: 1:200	AGILE No.:	REV: P03