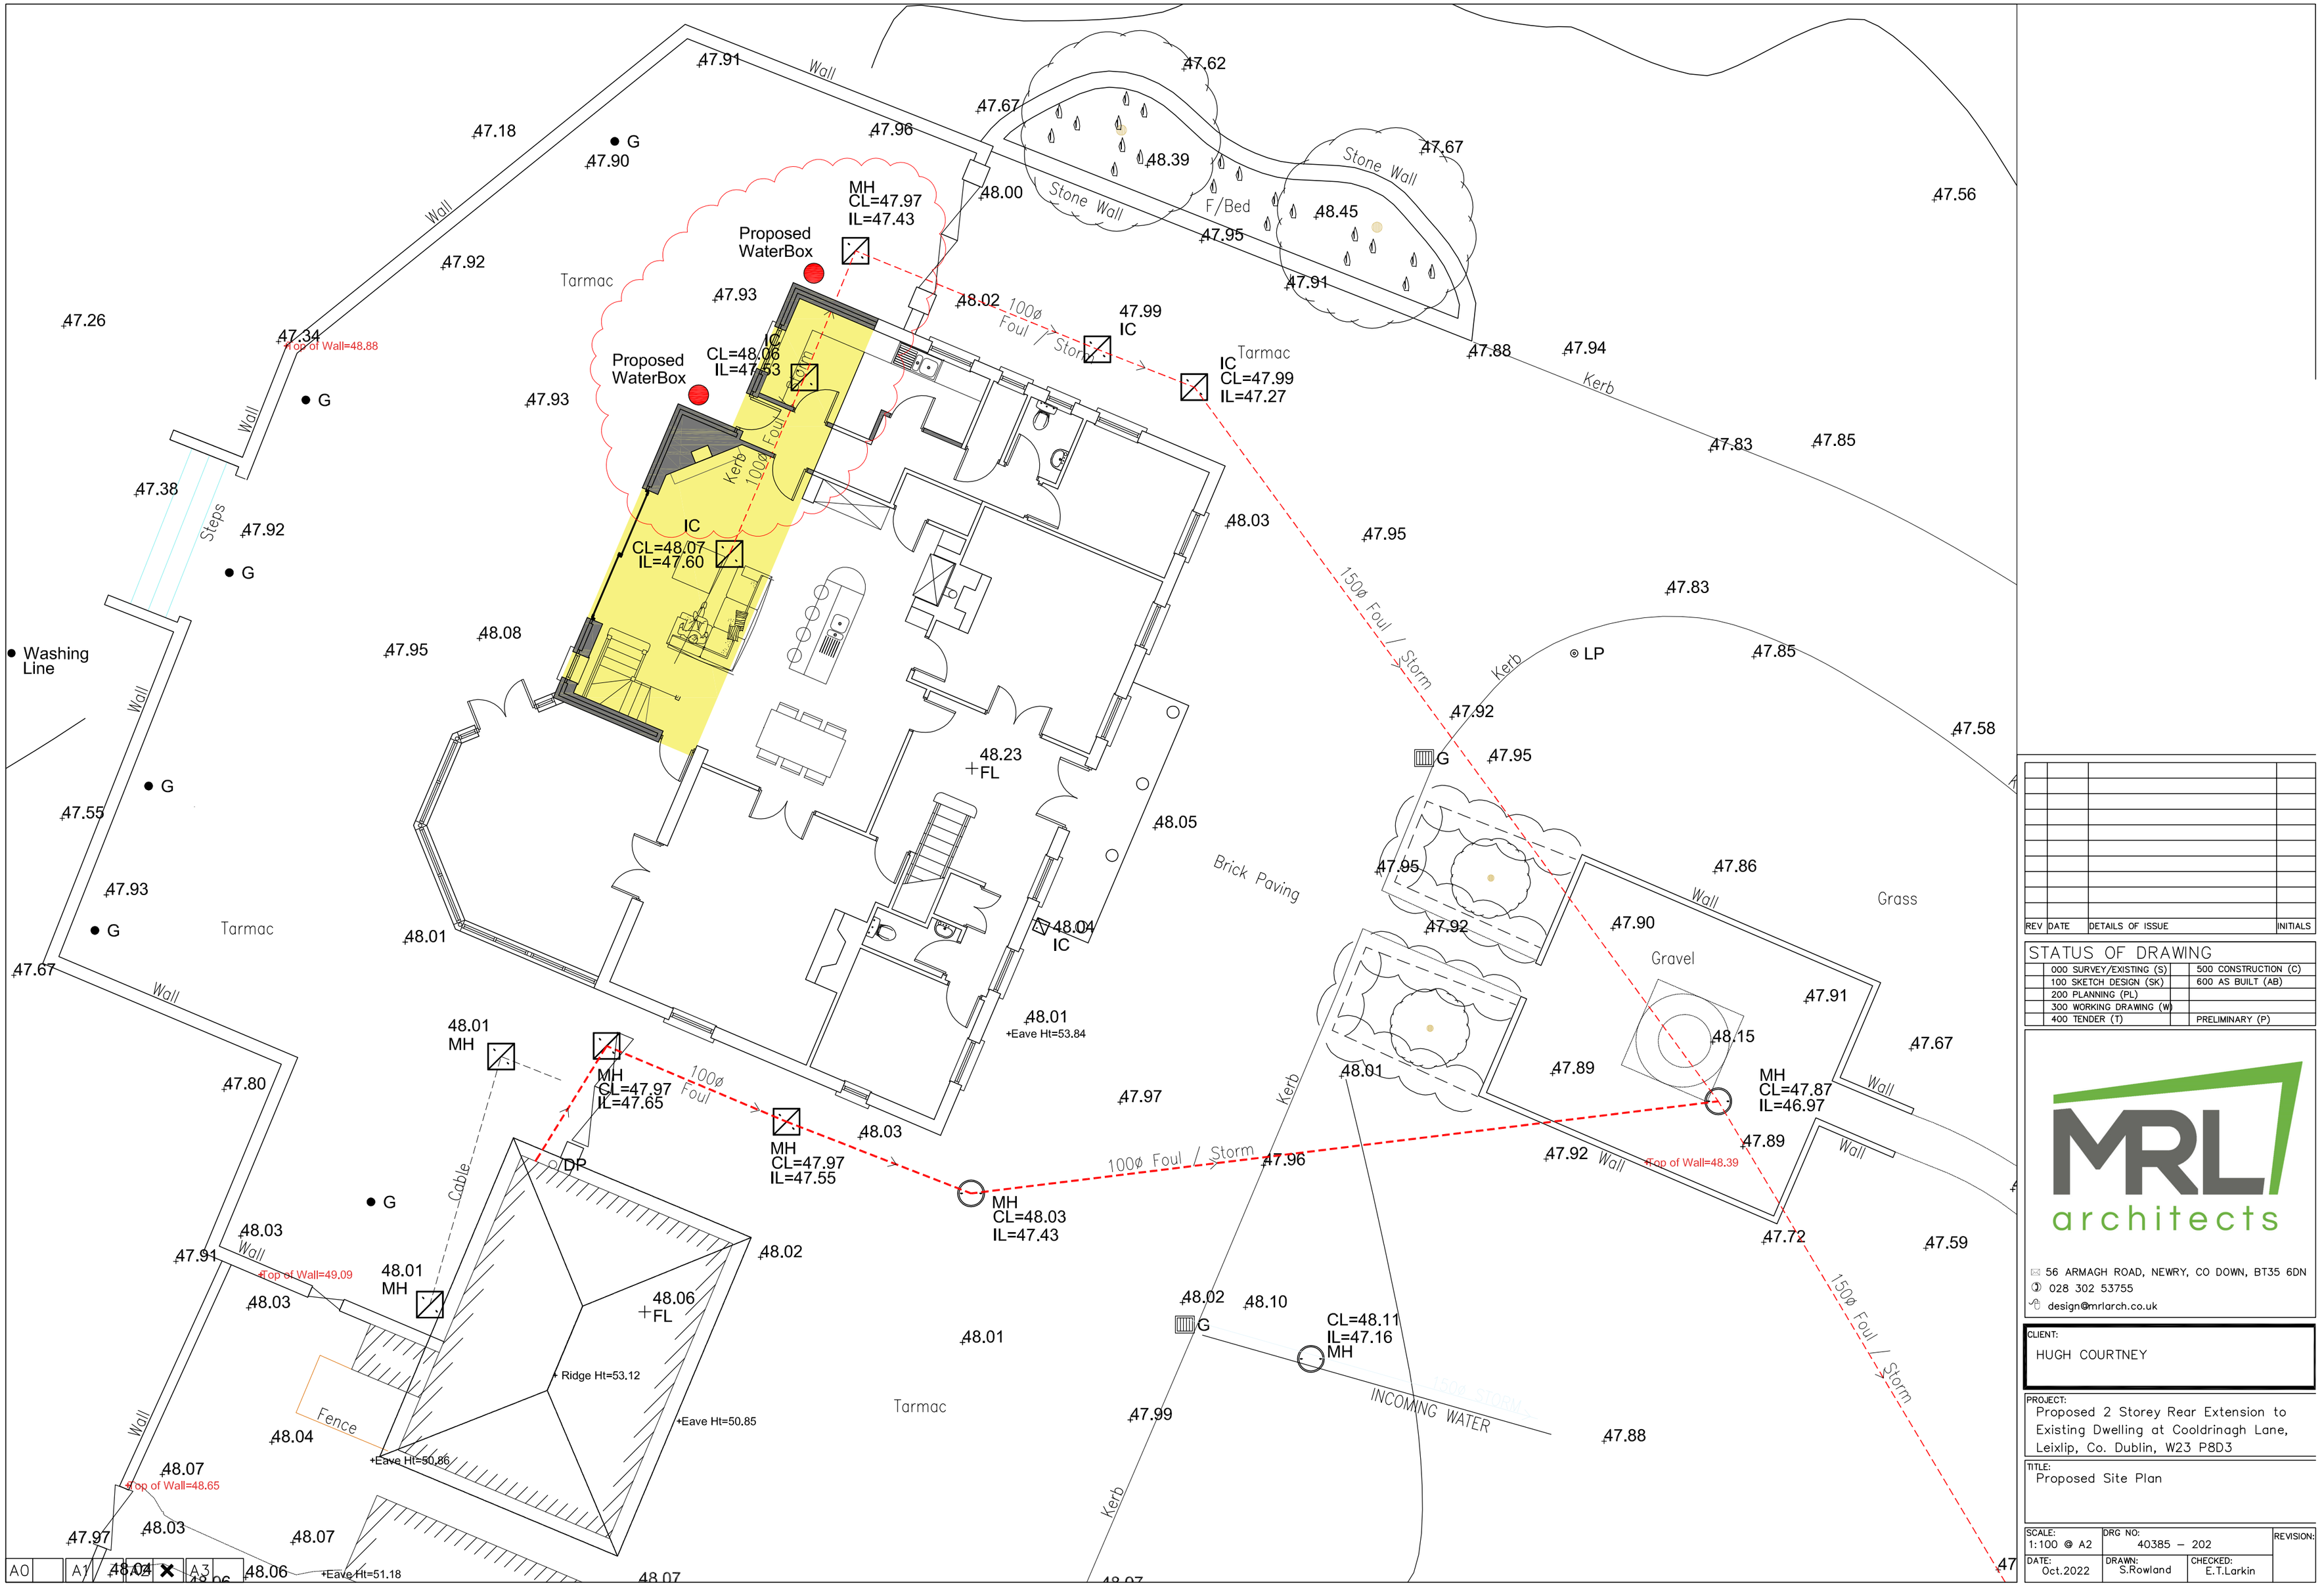

REV	DATE	DETAILS OF ISSUE	INITIALS

STATUS OF DRAWING

	000 SURVEY/EXISTING (S)		500 CONSTRUCTION (C)
	100 SKETCH DESIGN (SK)		600 AS BUILT (AB)
	200 PLANNING (PL)		
	300 WORKING DRAWING (W)		
	400 TENDER (T)		PRELIMINARY (P)

MRL architects

56 ARMAGH ROAD, NEWRY, CO DOWN, BT35 6DN
028 302 53755
design@mrlarch.co.uk

CLIENT:
HUGH COURTNEY

PROJECT:
Proposed 2 Storey Rear Extension to Existing Dwelling at Cooldrinagh Lane, Leixlip, Co. Dublin, W23 P8D3

TITLE:
Proposed Site Plan

SCALE: 1:100 @ A2	DRG NO: 40385 – 202		REVISION:
DATE: Oct.2022	DRAWN: S.Rowland	CHECKED: E.T.Larkin	

A0 | A1 | A2 | A3