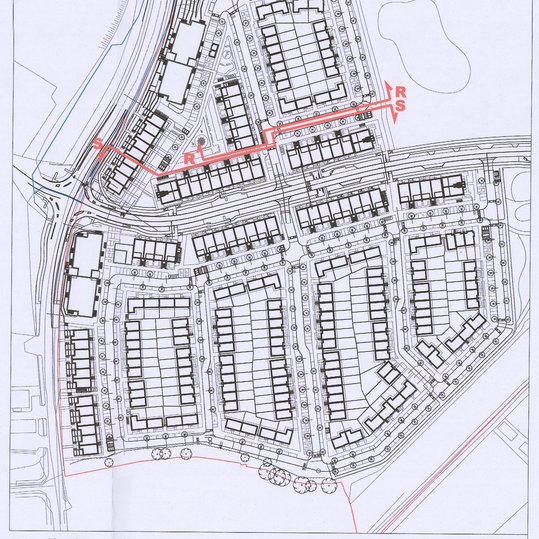

00 / 056 Keyplan
Not to scale

MATERIAL CODE LEGEND

- 01 – BUFF BRICK – STANDARD BOND LIGHT APPROVED TONE
- 02 – BUFF BRICK – FEATURE BOND LIGHT APPROVED TONE
- 03 – BUFF BRICK – STANDARD BOND BROWN APPROVED TONE
- 04 – BUFF BRICK – FEATURE BOND BROWN APPROVED TONE
- 05 – SELF COLOURED RENDER LIGHT APPROVED TONE
- 06 – SELF COLOURED RENDER DARK APPROVED TONE
- 07 – CONCRETE ROOF TILES DARK APPROVED TONE
- 08 – POWDERCOATED METALWORK OR uPVC DARK APPROVED RAL COLOUR
- 09 – POWDERCOATED METAL SCREENING – DARK APPROVED RAL COLOUR
- 10 – CLEAR GLAZING WITH DARK APPROVED RAL COLOUR FRAMING
- 11 – OPACIFIED GLAZING WITH DARK APPROVED RAL COLOUR FRAMING

R-R / P–056 Proposed Street Elevation R-R
1:200 @ A1
Local Street 8 Elevation looking North

S-S / P–056 Proposed Street Elevation S-S
1:200 @ A1
Local Street 8 Elevation looking South

Notes

1. © Copyright Reserved.
2. Work to figured dimensions only. Do not scale drawing.
3. The contractor is responsible for checking all levels and dimensions on site and shall refer all discrepancies to the Architect.
4. Where appropriate, for details of r.c. structure, or mechanical and electrical details, see Engineers drawings.
5. Proprietary items shall be fixed in strict accordance with manufacturers instructions.
6. Sizes of proprietary items shall be checked with manufacturer.
7. The contractor shall be responsible for the coordinatin of structure, finishes and services.

M:\Project Section - Current\6268 Clonburris Housing\CAD\Drawings\Planning\Tilesheets\050 Series - Street Elevations & Site Sections\6268_Street Elevations3.dwg 24/10/2023 16:05:05

Issue Status

- Progress
- Planning Application
- Fire Cert
- Disability Cert
- Tender
- Construction
- As Built
- Information Only

No.	Date	Revision	Initials
01	27/01/23	Planning Application	RT
02	01/11/23	RFI Submission	RT

Project: Adamstown Extension - Clonburris SDZ Residential Development

Drawing Title: Contiguous Elevation- R-R & S-S

Drawing No: 6268-P-056

Scale: 1_200@A0 | Rev: 02 | Drawn: RT | Date: Jan' 23

6 - 7 HARDCOURT TERRACE, DUBLIN 2, IRELAND
T + 353 1 478 2400 F + 353 1 478 2585
e architecture@bkd.ie
www.bkd.ie
bkdarchitects
BURKE-KENNEDY DOYLE