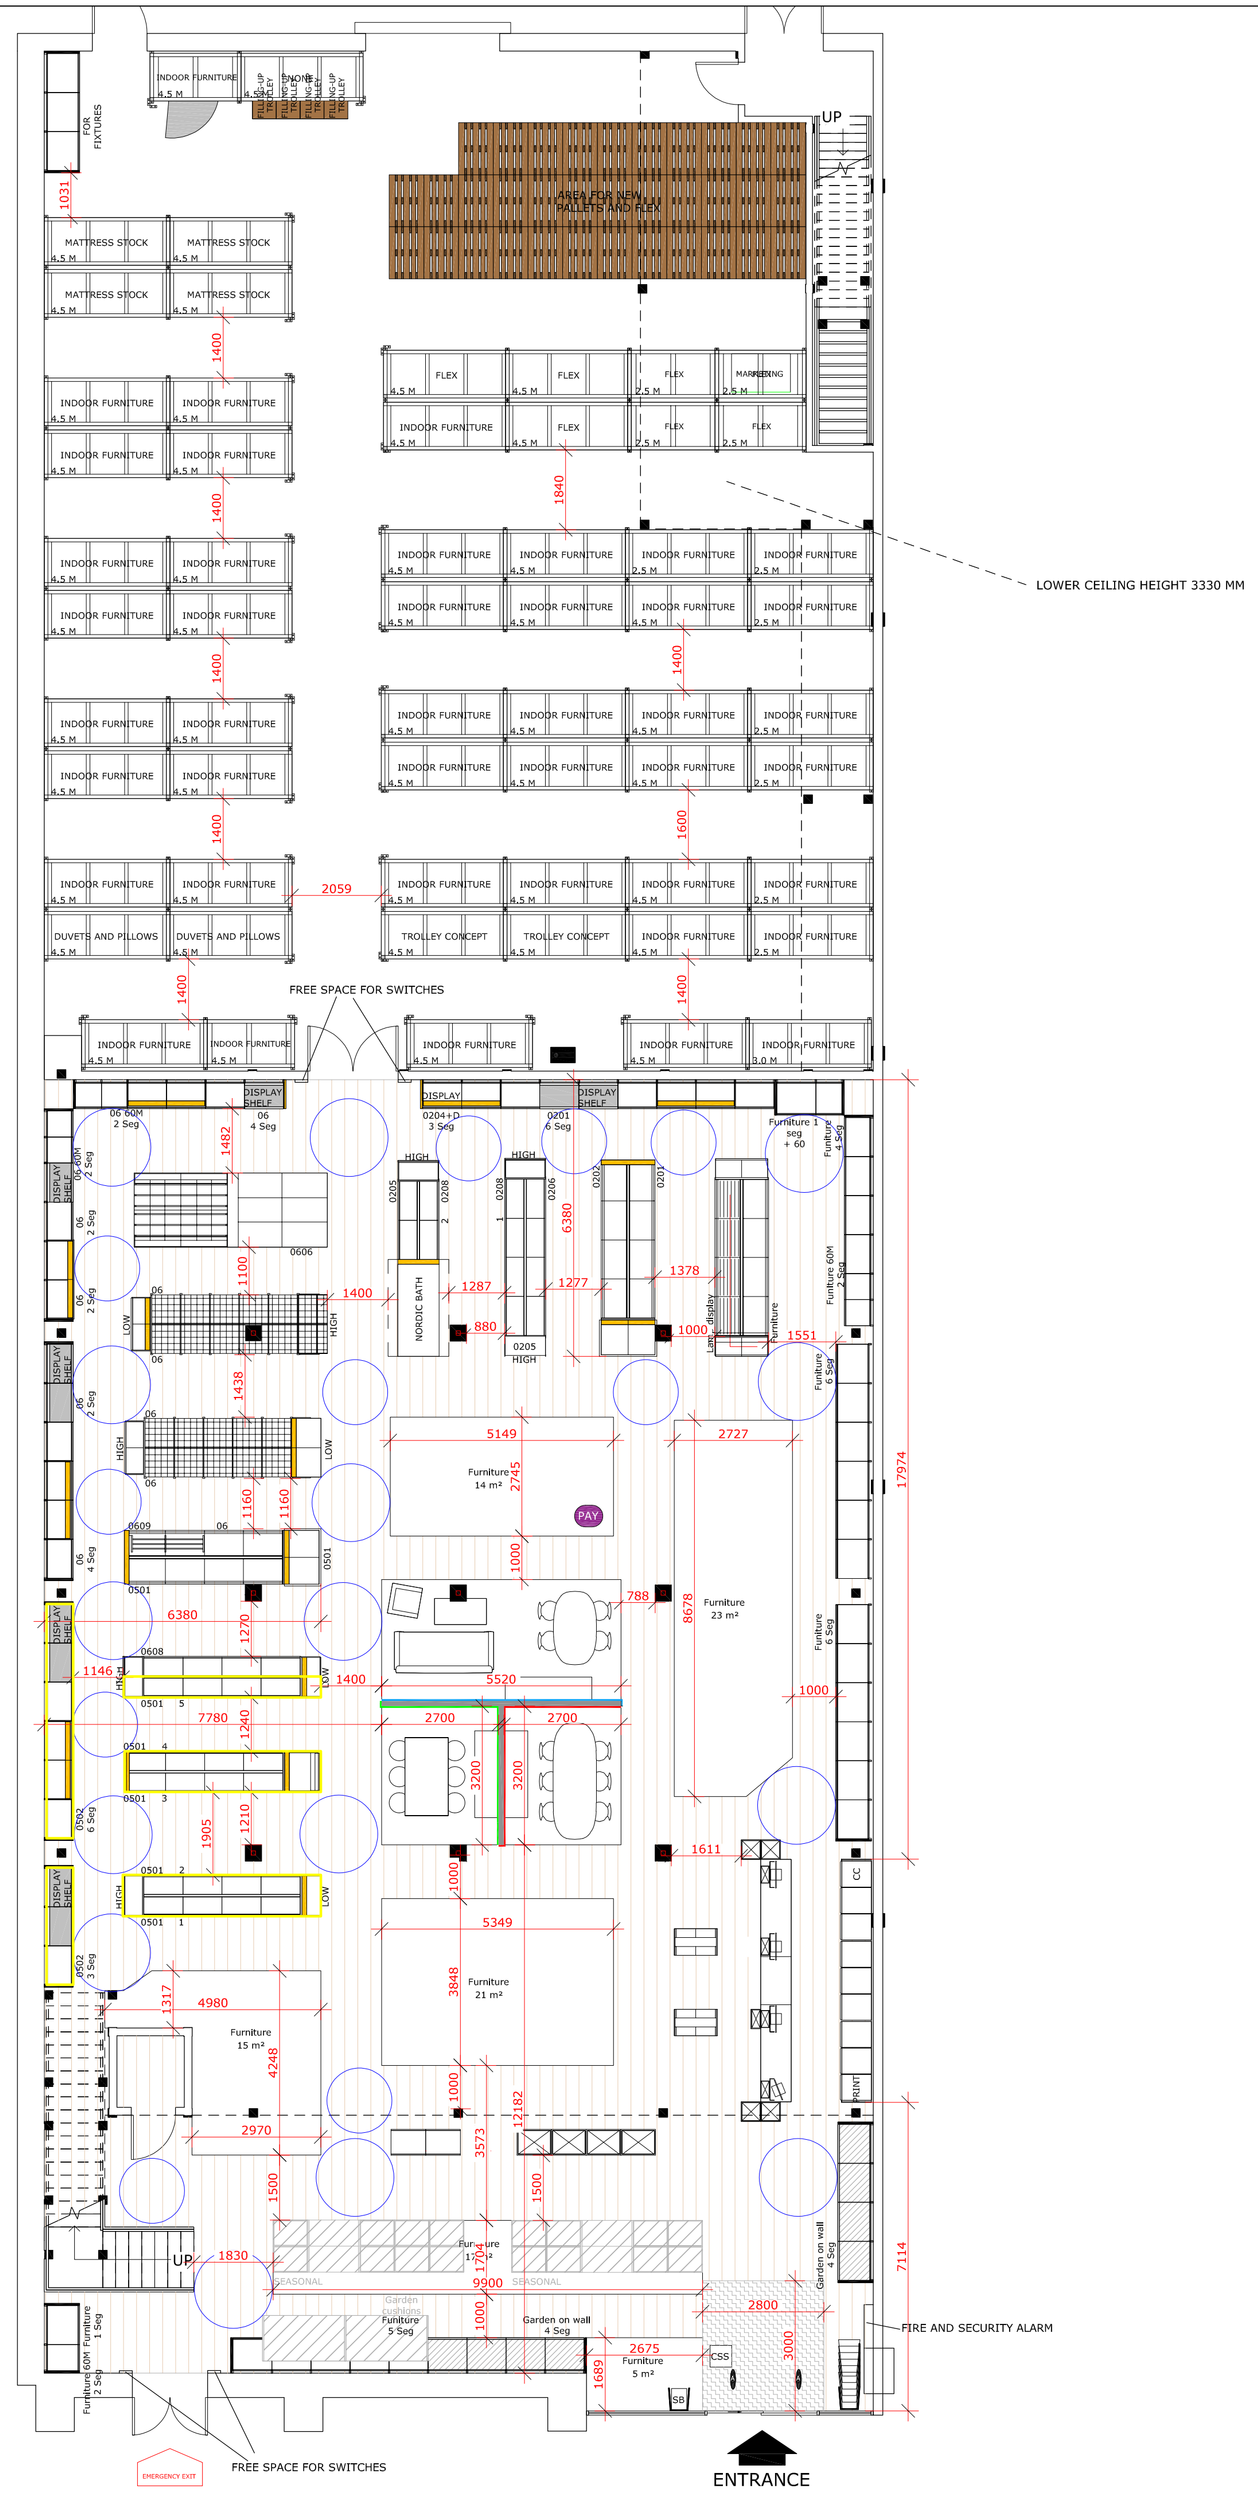

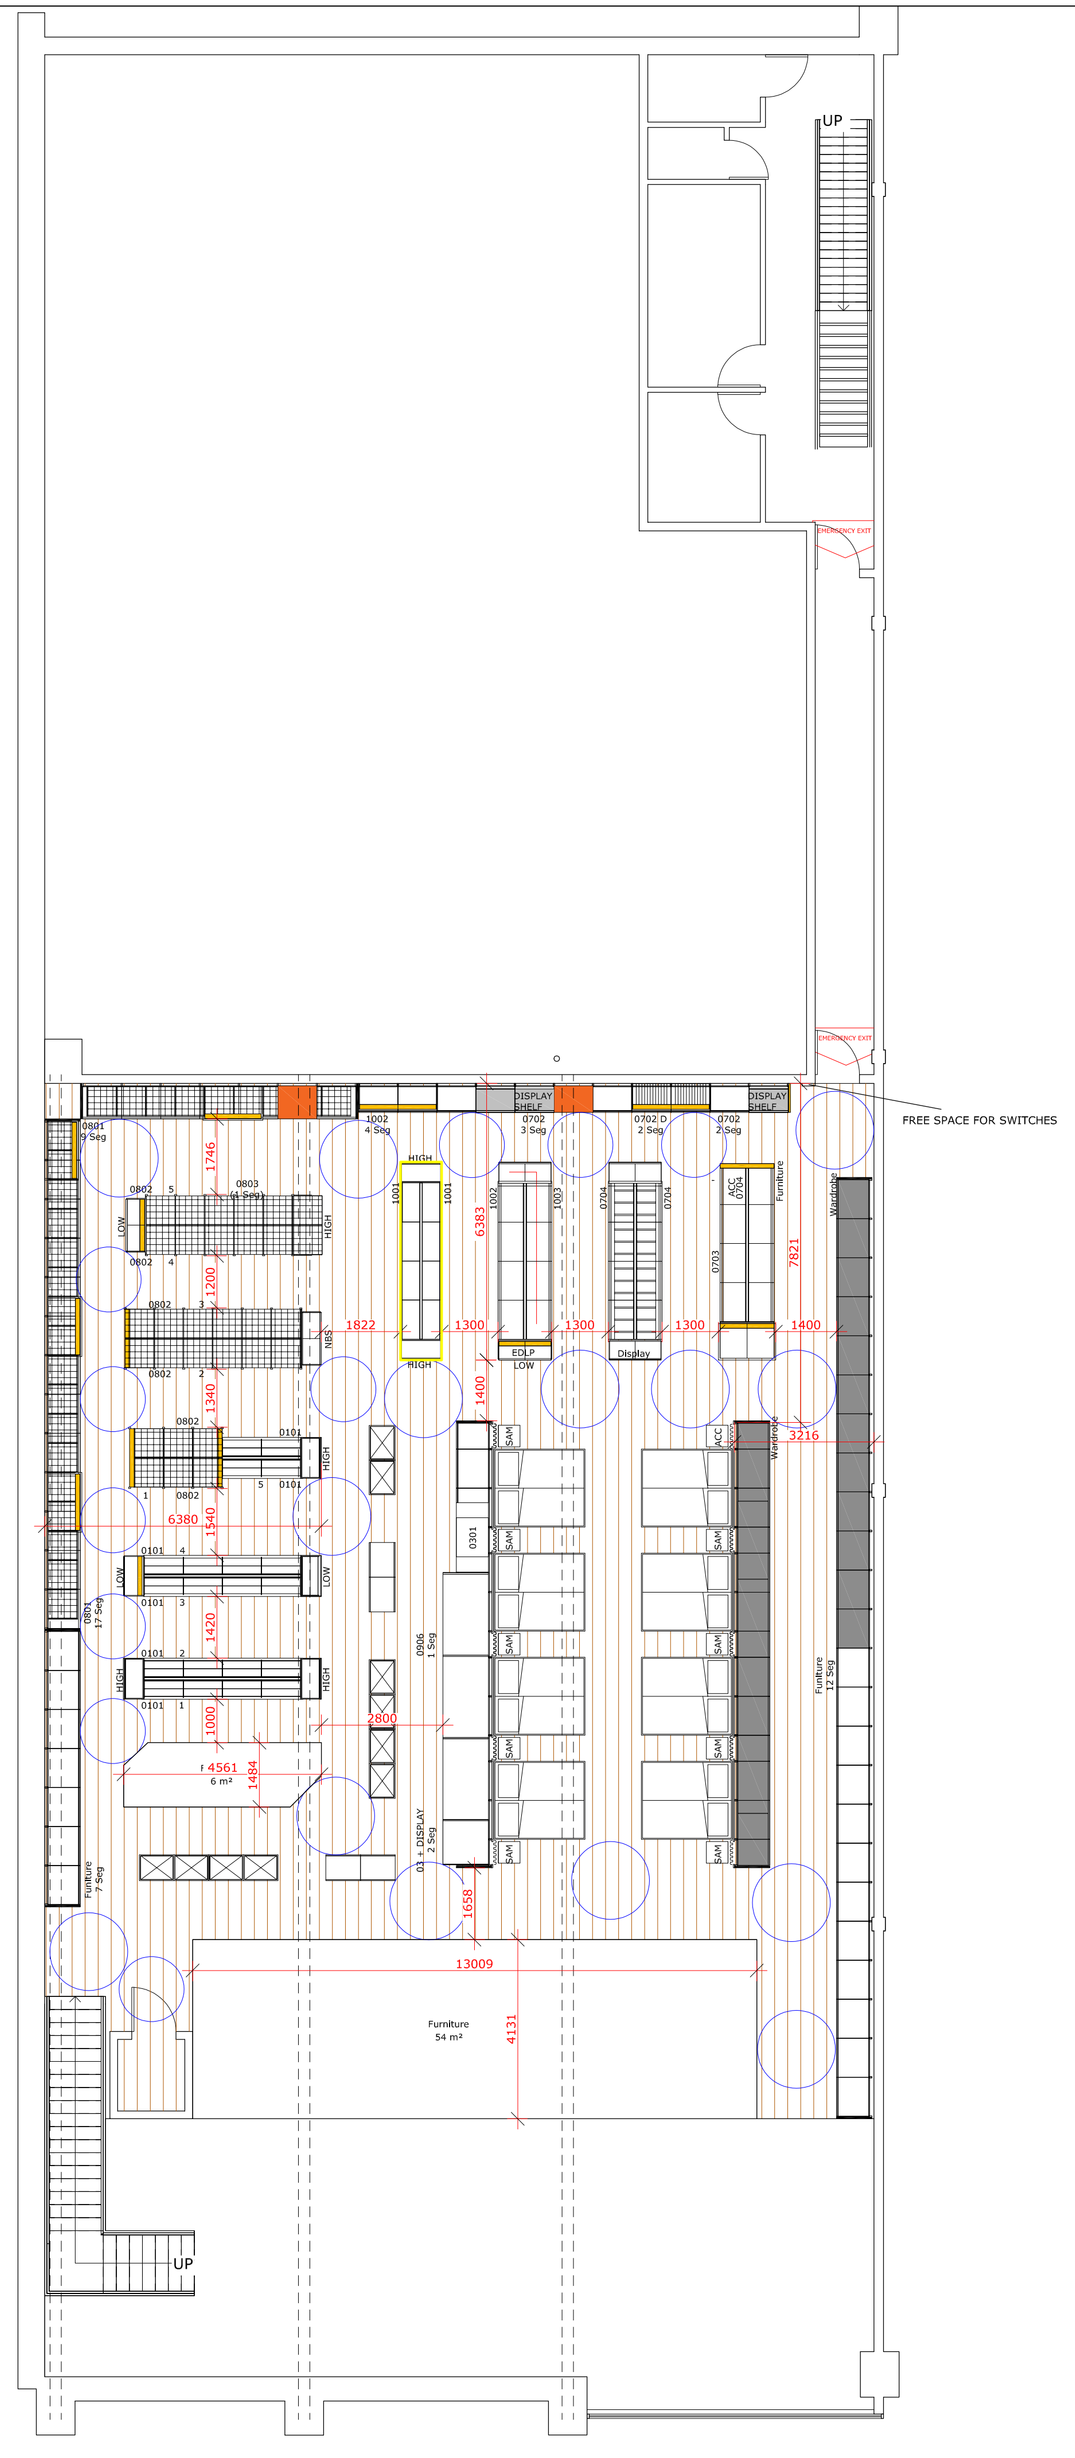

LEGEND

- WALL PORTAL FRAMENET
- WALL PORTAL 550
- FLOOR ENDFRAME 60-70-80D
- FLOOR ENDFRAME FOR DISPLAY 80D
- FLOOR ENDFRAME BLINDS DISPLAY
- CURTAINS BEHIND HEADBOARDS
- IMPULSE BASKET 80X60
- EXPOSURE TABLE 80X60
- MARKETING POSTER
- DIRT EATING CARPET
- SHOPPING BASKETS
- WARDROBE PODIUM
- SHOPPING TROLLEYS
- INDICATES SHOP-IN-SHOP COHESION
- ANTI-THEFT ALARMS
- DARK WOOD SIDE PANEL 70D WALL SEGMENT
- NEW WALL
- WALL SEGMENT 290H
- WINDOWS
- WALL SEGMENT 220H
- PAY PAYMENT STAND
- WALL SEGMENT MANUAL CUTTING
- CSS CUSTOMER SATISFACTION STAND
- WALL SEGMENT 267H

CATEGORIES

0101 Bed linen and sheets
NBS Nordic Bed linen and sheets
0201 Towel ranges
0202 Bath mats
0204 Shower curtains
0205 Towels floor module
0206 Bathrobes and slippers
0208 Bathroom accessories
0301 Head boards
03 Foam and Top mattresses
04 Furniture
0501 Homeware
0502 Baskets and boxes
06 Home Textile
0606 Rugs and mats
0608 Table linen
0609 Oilcloths
0702 Ready-made curtains
0703 Curtain accessories
0704 Venetian and roller blinds etc.
0801 Duvets
0802 Pillows
0803 Baby/Junior
0905 Seasonal
0906 Camping
1001 Hangers and cleaning
1002 Plastic Storage
1003 Ironing/Drying

CEILING HEIGHTS:

SALES AREA:	XX,Xm
SALES AREA: Highest point	XX,Xm
SALES AREA: Lowest point	XX,Xm
SALES AREA: Ground floor	XX,Xm
SALES AREA: Ground floor, high	XX,Xm
SALES AREA: Ground floor, low	XX,Xm
SALES AREA: 1st floor	XX,Xm
SALES AREA: 1st floor, high	XX,Xm
SALES AREA: 1st floor, low	XX,Xm
VESTIBULE:	XX,Xm
VESTIBULE: Highest point	XX,Xm
VESTIBULE: Lowest point	XX,Xm

REMARKS:

JYSK
NAAS RETAIL PARK UNIT C
JIGGINSTOWN – NAAS
COUNTY KILDARE (IRELAND)
TEL: +353 1568 6373
STOREDESIGN@JYSK.COM
JYSK.IE

STORE NAME	1022 DUBLIN – LIFFEY VALLEY	
OPENING DATE: 01.02.2024	ACTIVITY: NEW OPENING	
SALES AREA: 1019 m²	STOCKROOM: 432 m²	
CONCEPT TYPE: STORE CONCEPT 3.0	ADD-ON:	
FLOORING: LVT FORBO	CUSTOMER FLOW: LEFT	
BRUTTO FURNITURE: 252m²	NETTO FURNITURE: 189m²	
PHASE: FINAL	SCALE: 1:100	SIZE: A1
DATE: 02.10.2023	STORE DESIGNER: MAIBRIT	
ADJUSTED:	STORE DESIGNER:	